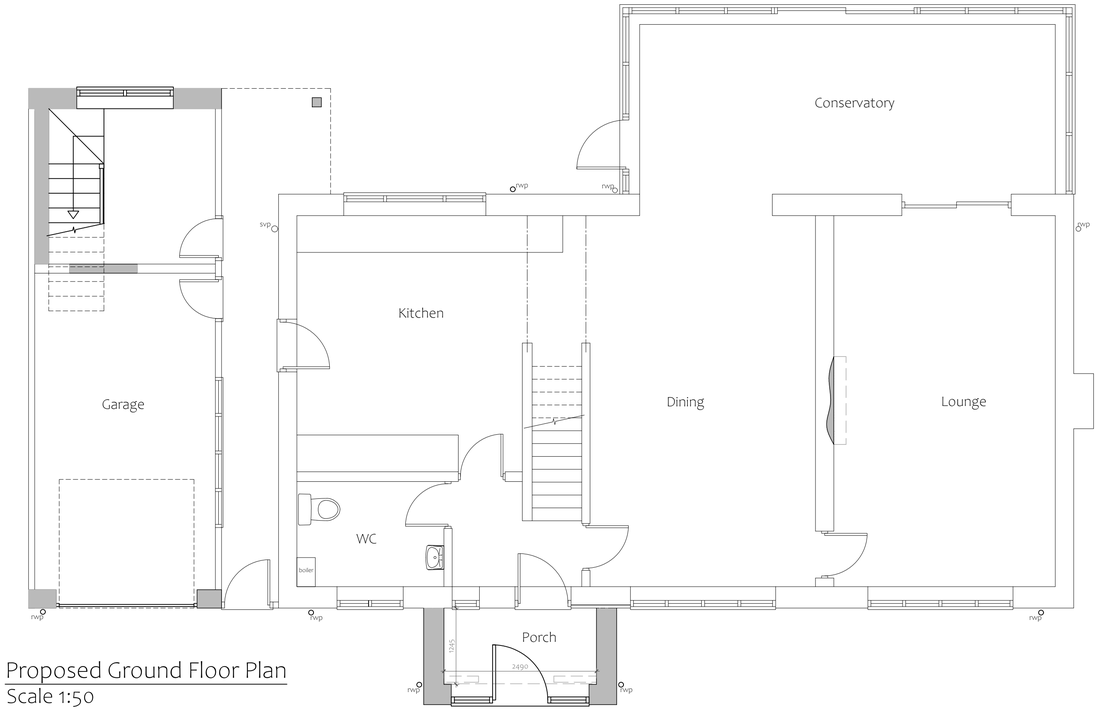

Proposed Ground Floor Plan
Scale 1:50

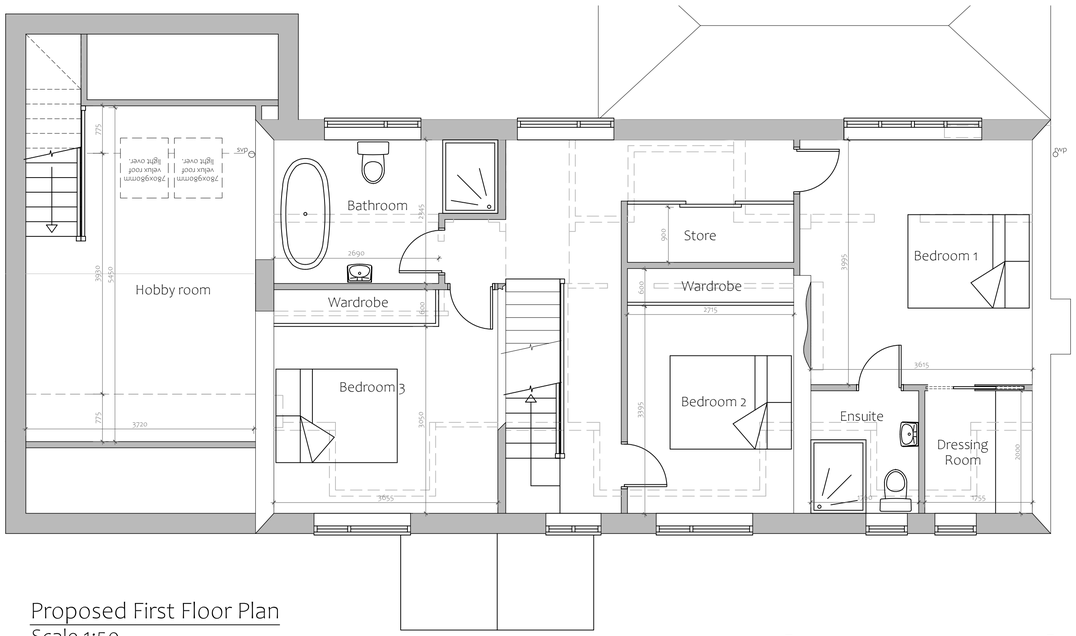

Proposed First Floor Plan
Scale 1:50

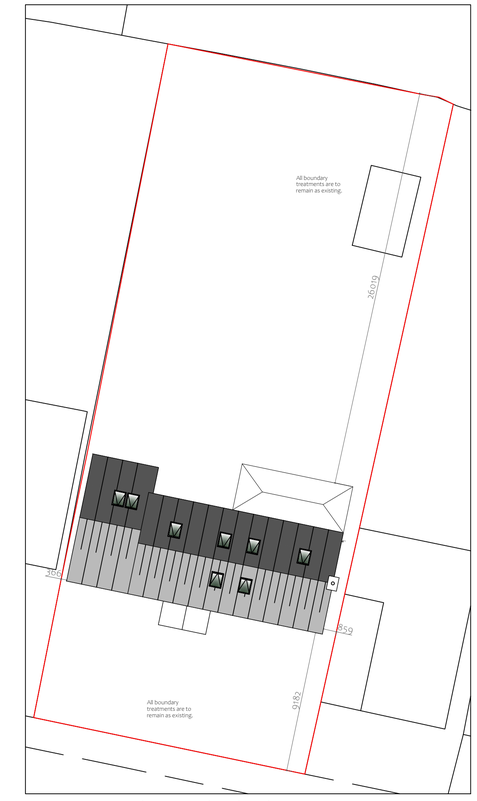

Proposed Site Block Plan
Scale 1:200

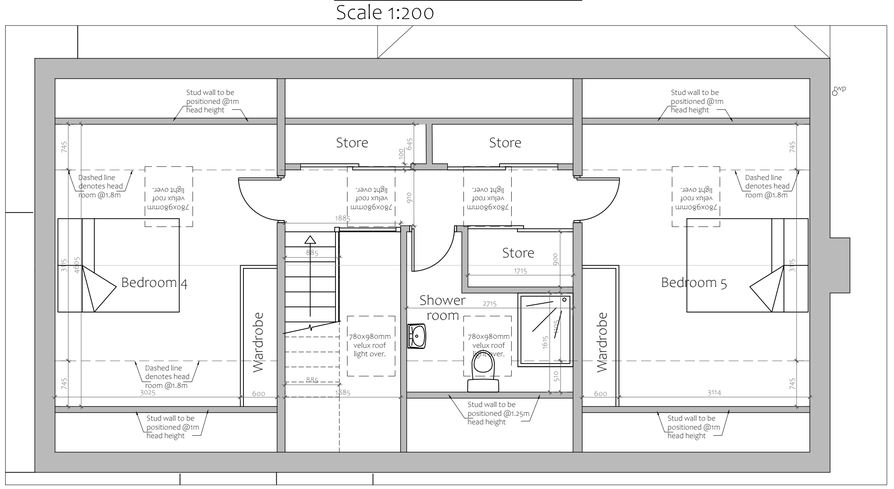

Proposed Second Floor Plan
Scale 1:50



Proposed Front Elevation
Scale 1:100 (South)

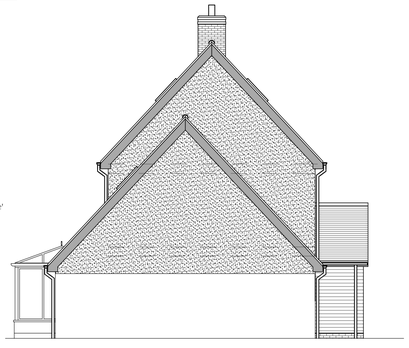

Proposed Side Elevation
Scale 1:100 (West)

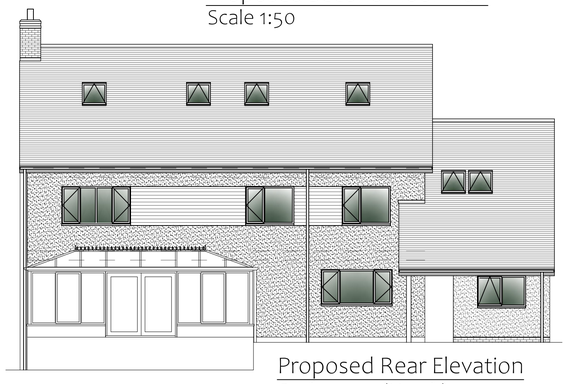

Proposed Rear Elevation
Scale 1:100 (North)



Proposed Side Elevation
Scale 1:100 (East)

DO NOT SCALE:
From this drawing all dimensions are in millimetres unless otherwise stated any discrepancies are to be reported to Lacey & Owen Architectural Services Ltd.

RELEVANT DRAWINGS:
This drawing is to be read in conjunction with all other relevant drawings and details

DRAWING COPYRIGHT:
This drawing and all other relevant drawings is the property of Lacey & Owen Architectural Services Ltd. and should not copied or altered in any way without prior consent

PLANNING ISSUE

B	MO	15/09/20	Planning Issue
A	MO	08/09/20	Revised following client meet.
Rev	By	Date	Details

PROPOSED
Proposed Conversion of Dormer Bungalow to 2.5 Storey Dwelling

LOCATION
9 George Street
Langley Mill
NG16 4DJ

CLIENT
Mrs Janet Molyneux

DRAWING TITLE
Details as Proposed

DRAWN BY	DATE	DWG.No	REV
MO	July 2020	KJ3108/02	B

SCALES @ A1: 1:50, 1:100

139 Bath Street
Ilkeston
Derbyshire
DE7 8AS
LACEY & OWEN
ARCHITECTURAL SERVICES LTD
T: 0115 944 5138
E: enquiry@laceyandowen.co.uk
www.laceyandowen.co.uk
CIAT REGISTERED PRACTICE

Autocad License number, 610-00037122 © 1997