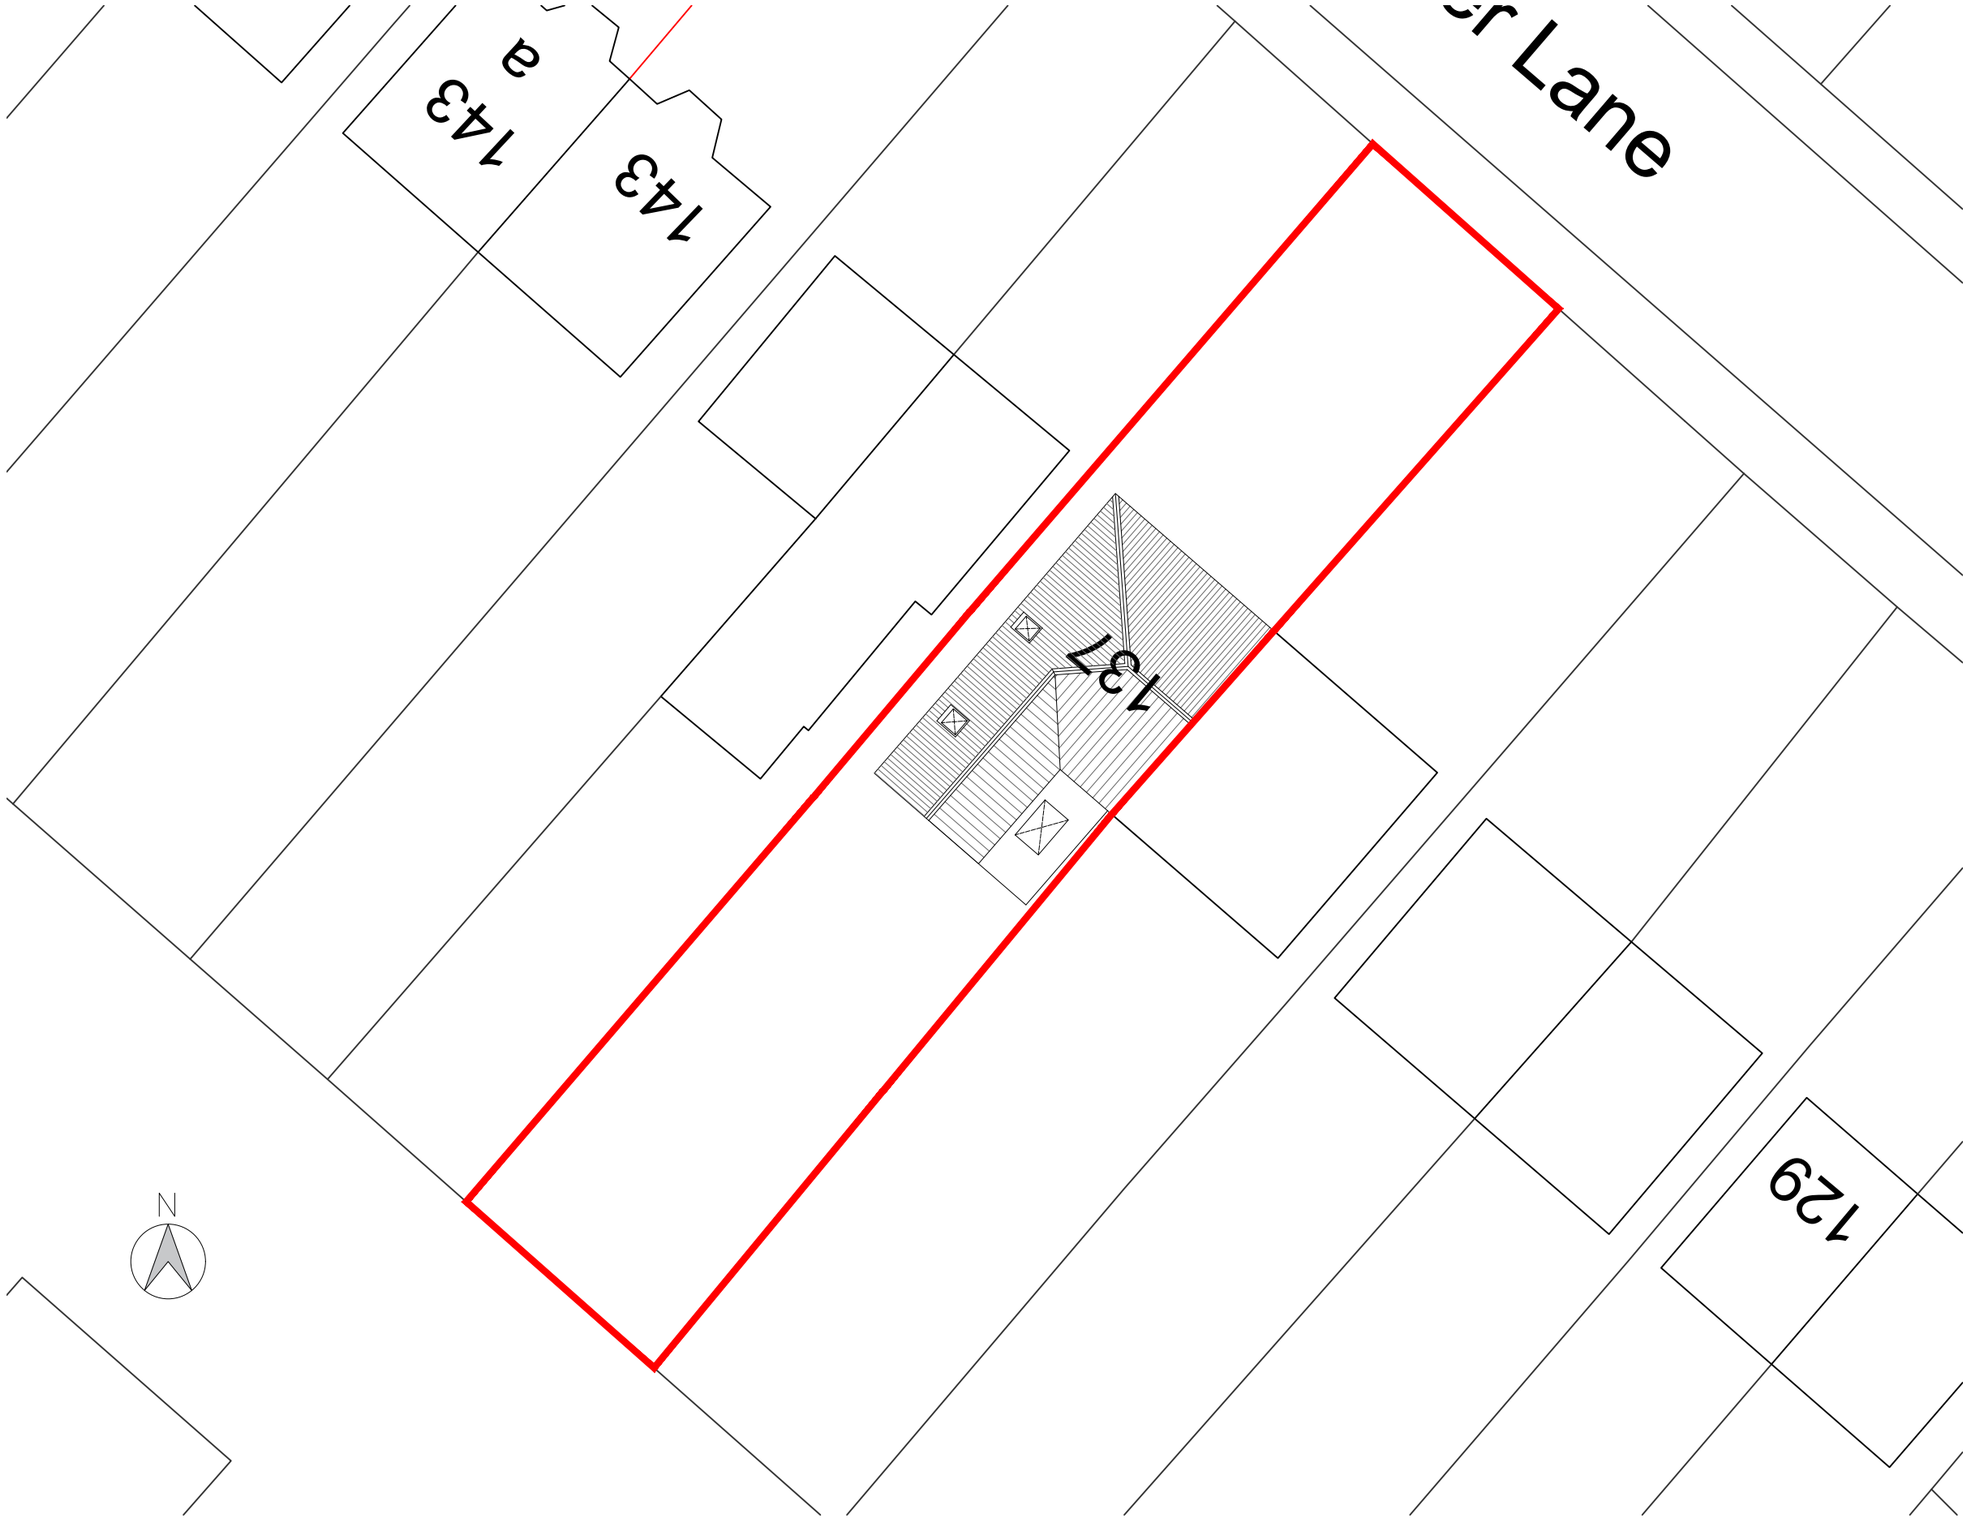

1:100

FILE: *Promap-948868-1047494-720-0.dwg*

NOTES:
1. Insert note.

Rev.	Drawn	Comments	Date

Status Planning

dkmy architects ltd
Davidson Keighley Marston Ya
dkmy architects
a: 10 Spencer Road, Belper, Derbyshire DE5 1JY
e: info@dkmy.co.uk
m: 07847 328 233
w: www.dkmy.co.uk

PROJECT
137 Belper Lane, Belper. DE56 2HU

CLIENT
Mr. & Mrs Dolan

TITLE
Proposed Block Plan

DRAWN	CHECKED		
RjK			
NUMBER	REVISION	ORIGINAL SIZE	
20-121-08-02	/	A3	
SCALE	DATE		
1:200	Sept 20		