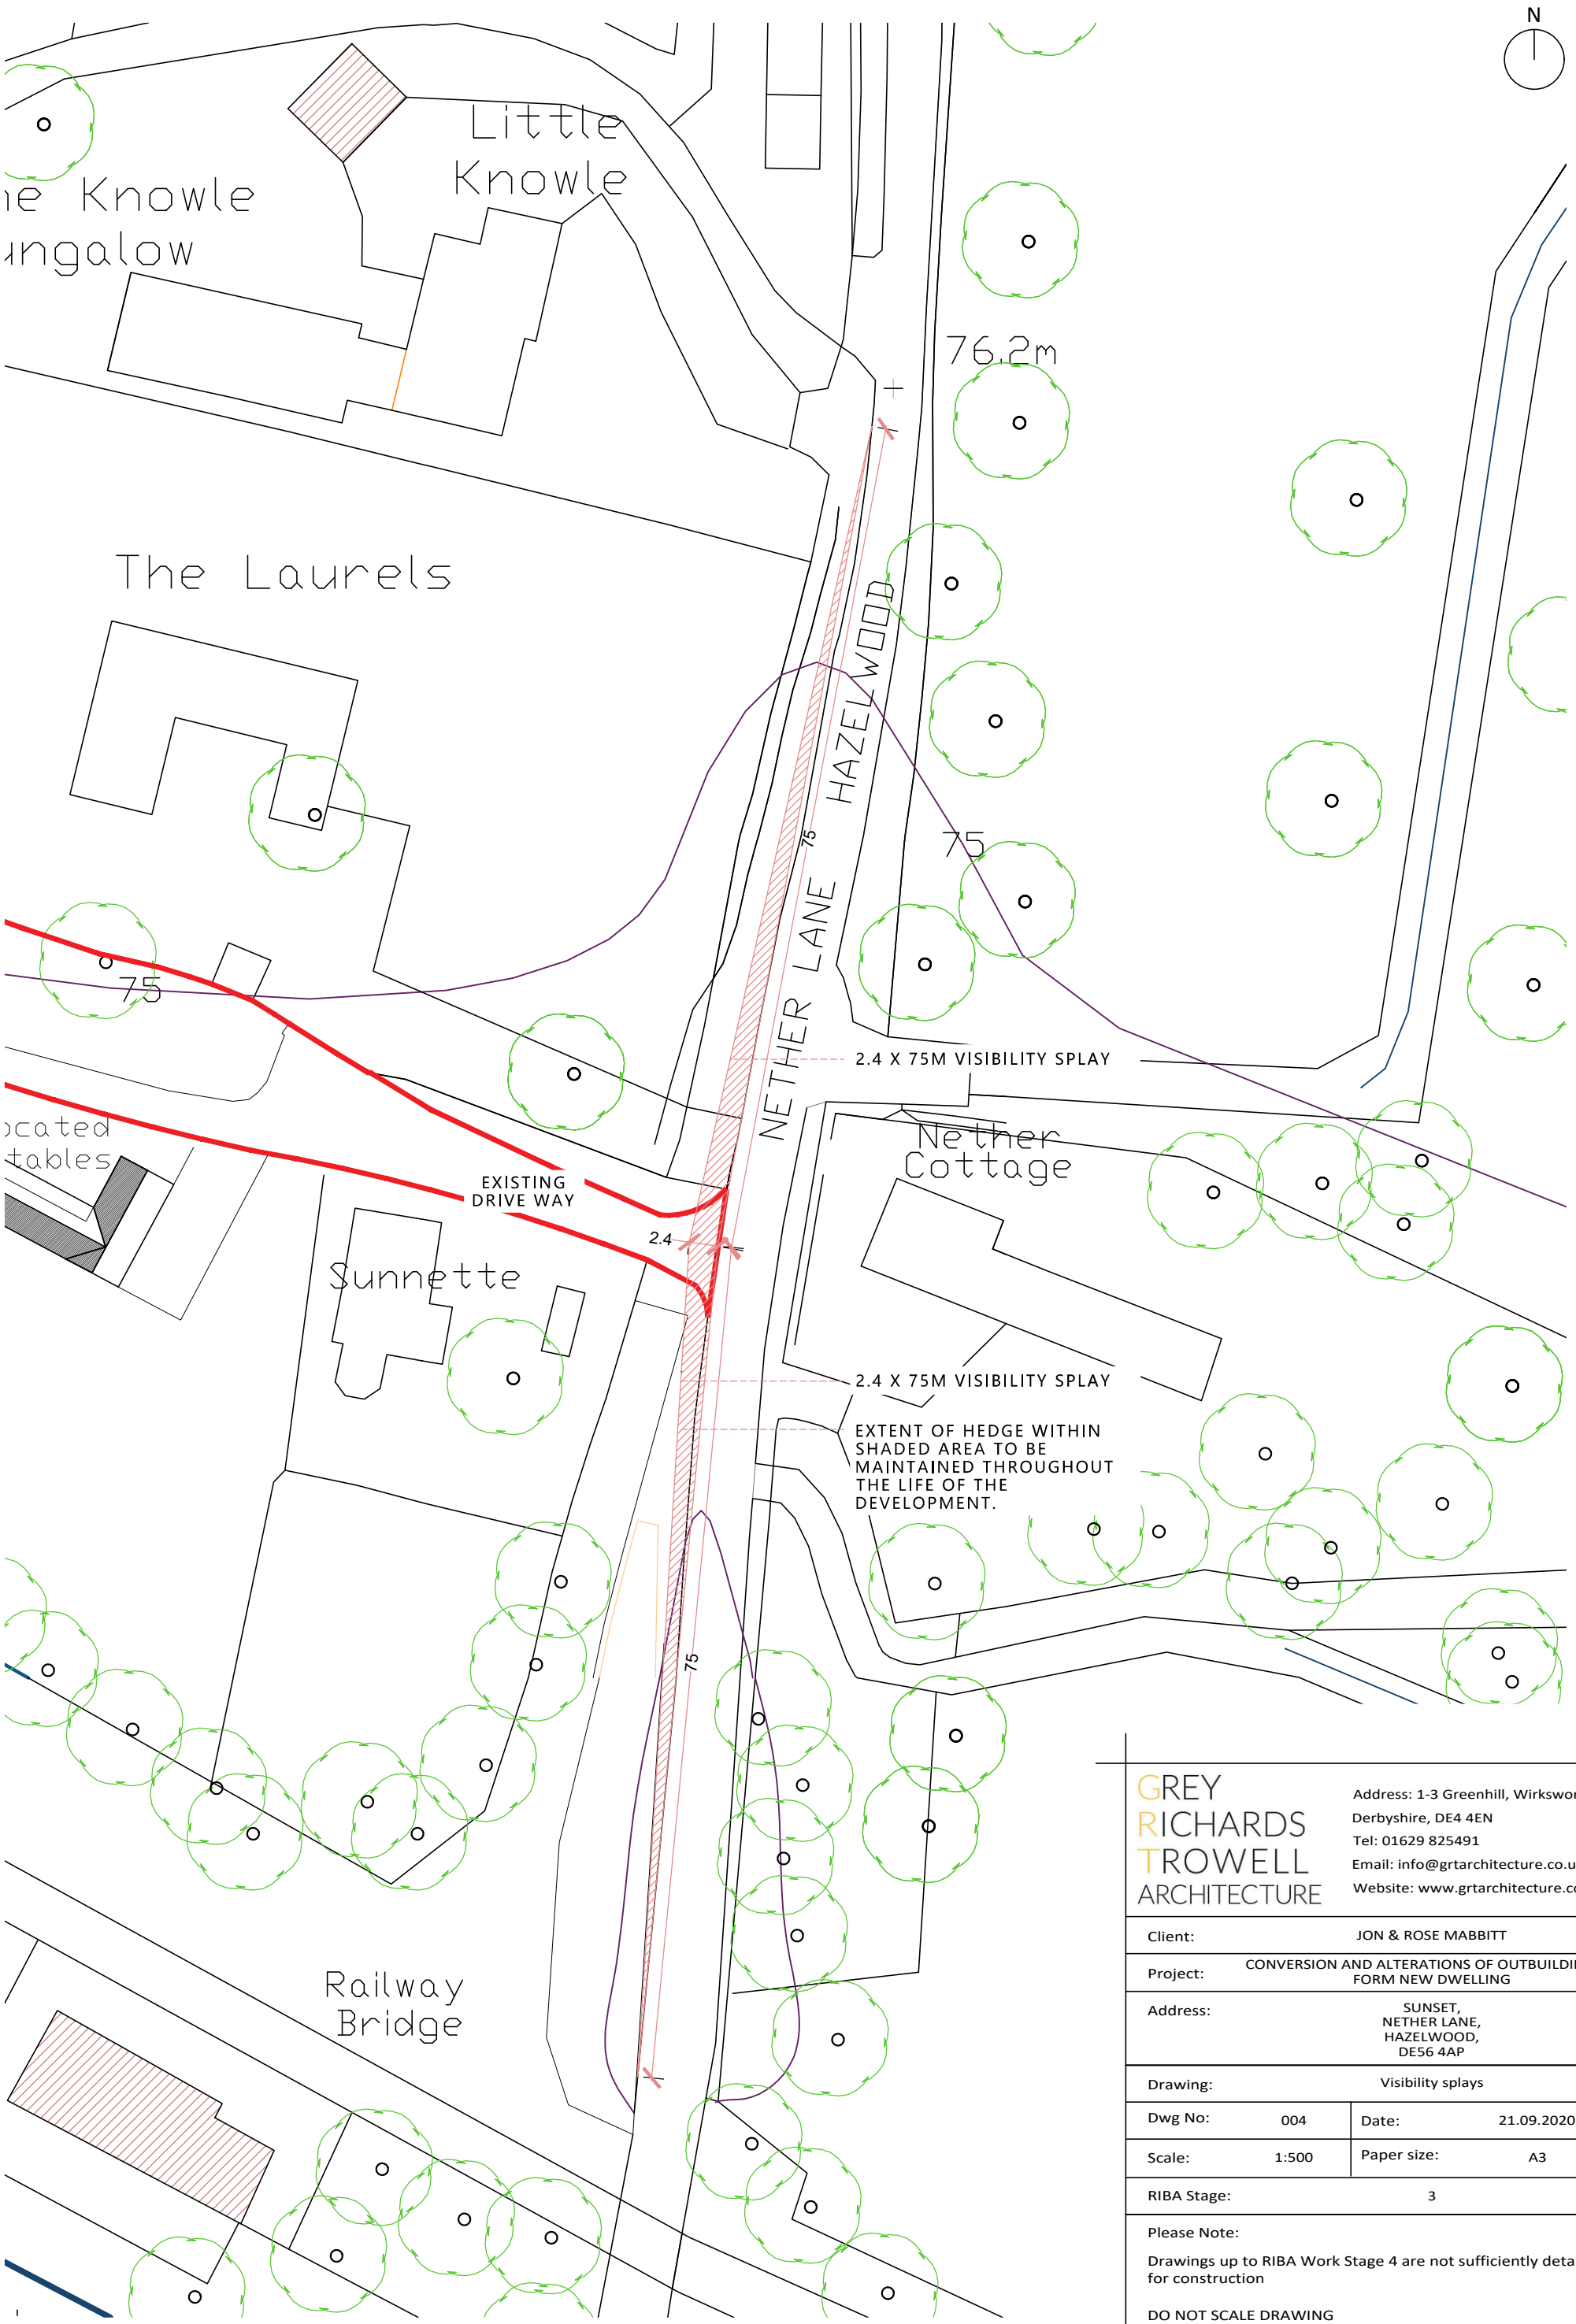

GREY RICHARDS TROWELL ARCHITECTURE

Address: 1-3 Greenhill, Wirksworth, Derbyshire, DE4 4EN
Tel: 01629 825491
Email: info@grtarchitecture.co.uk
Website: www.grtarchitecture.co.uk

Client:	JON & ROSE MABBITT
Project:	CONVERSION AND ALTERATIONS OF OUTBUILDING TO FORM NEW DWELLING
Address:	SUNSET, NETHER LANE, HAZELWOOD, DE56 4AP
Drawing:	Visibility splays
Dwg No: 004	Date: 21.09.2020
Scale: 1:500	Paper size: A3
RIBA Stage:	3

Please Note:

Drawings up to RIBA Work Stage 4 are not sufficiently detailed for construction

DO NOT SCALE DRAWING

© Grey Richards Trowell Architecture all rights reserved