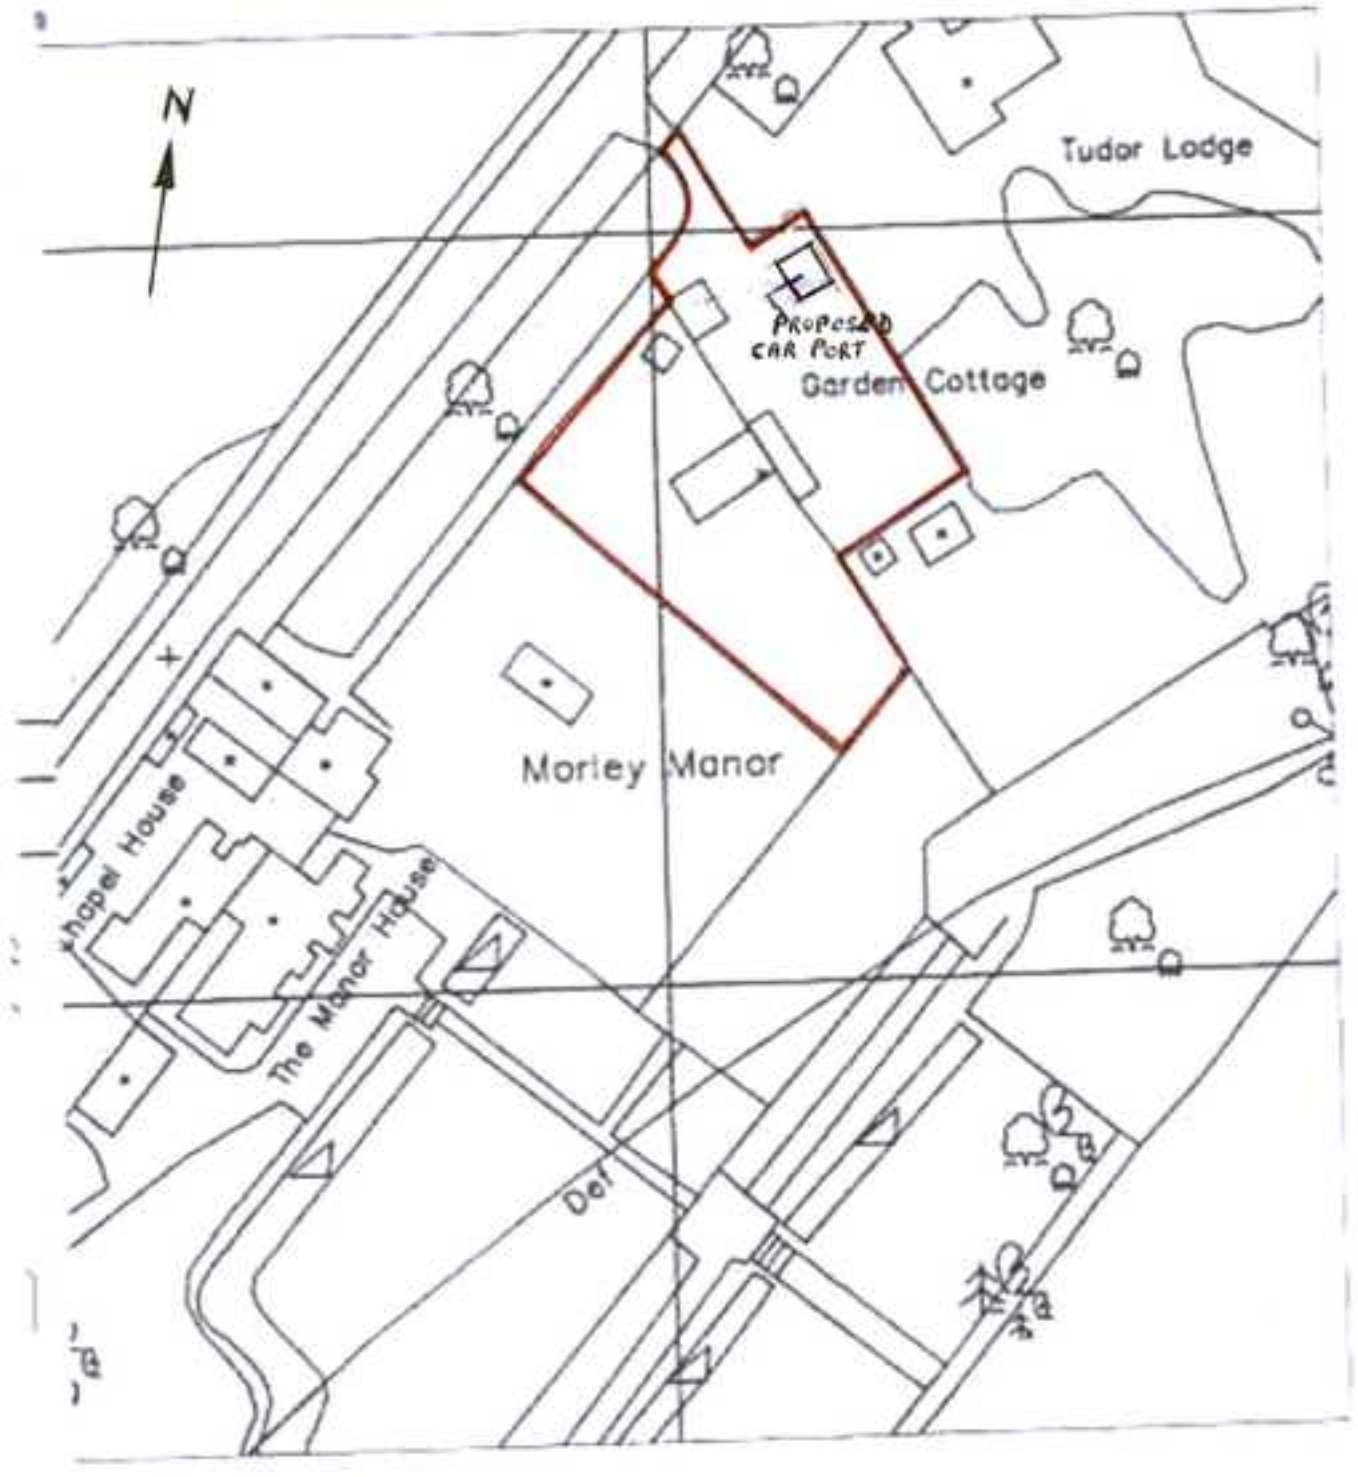

SCALE(1:1250)

Survey licence number 40044851

All dimensions to be ch
All drainage positions c
checked on site. No wc
consent of Water auth

0 10 20 30 40 50 100
METRES

SITE LOCATION PLAN 02

DRG. Nº GC02.