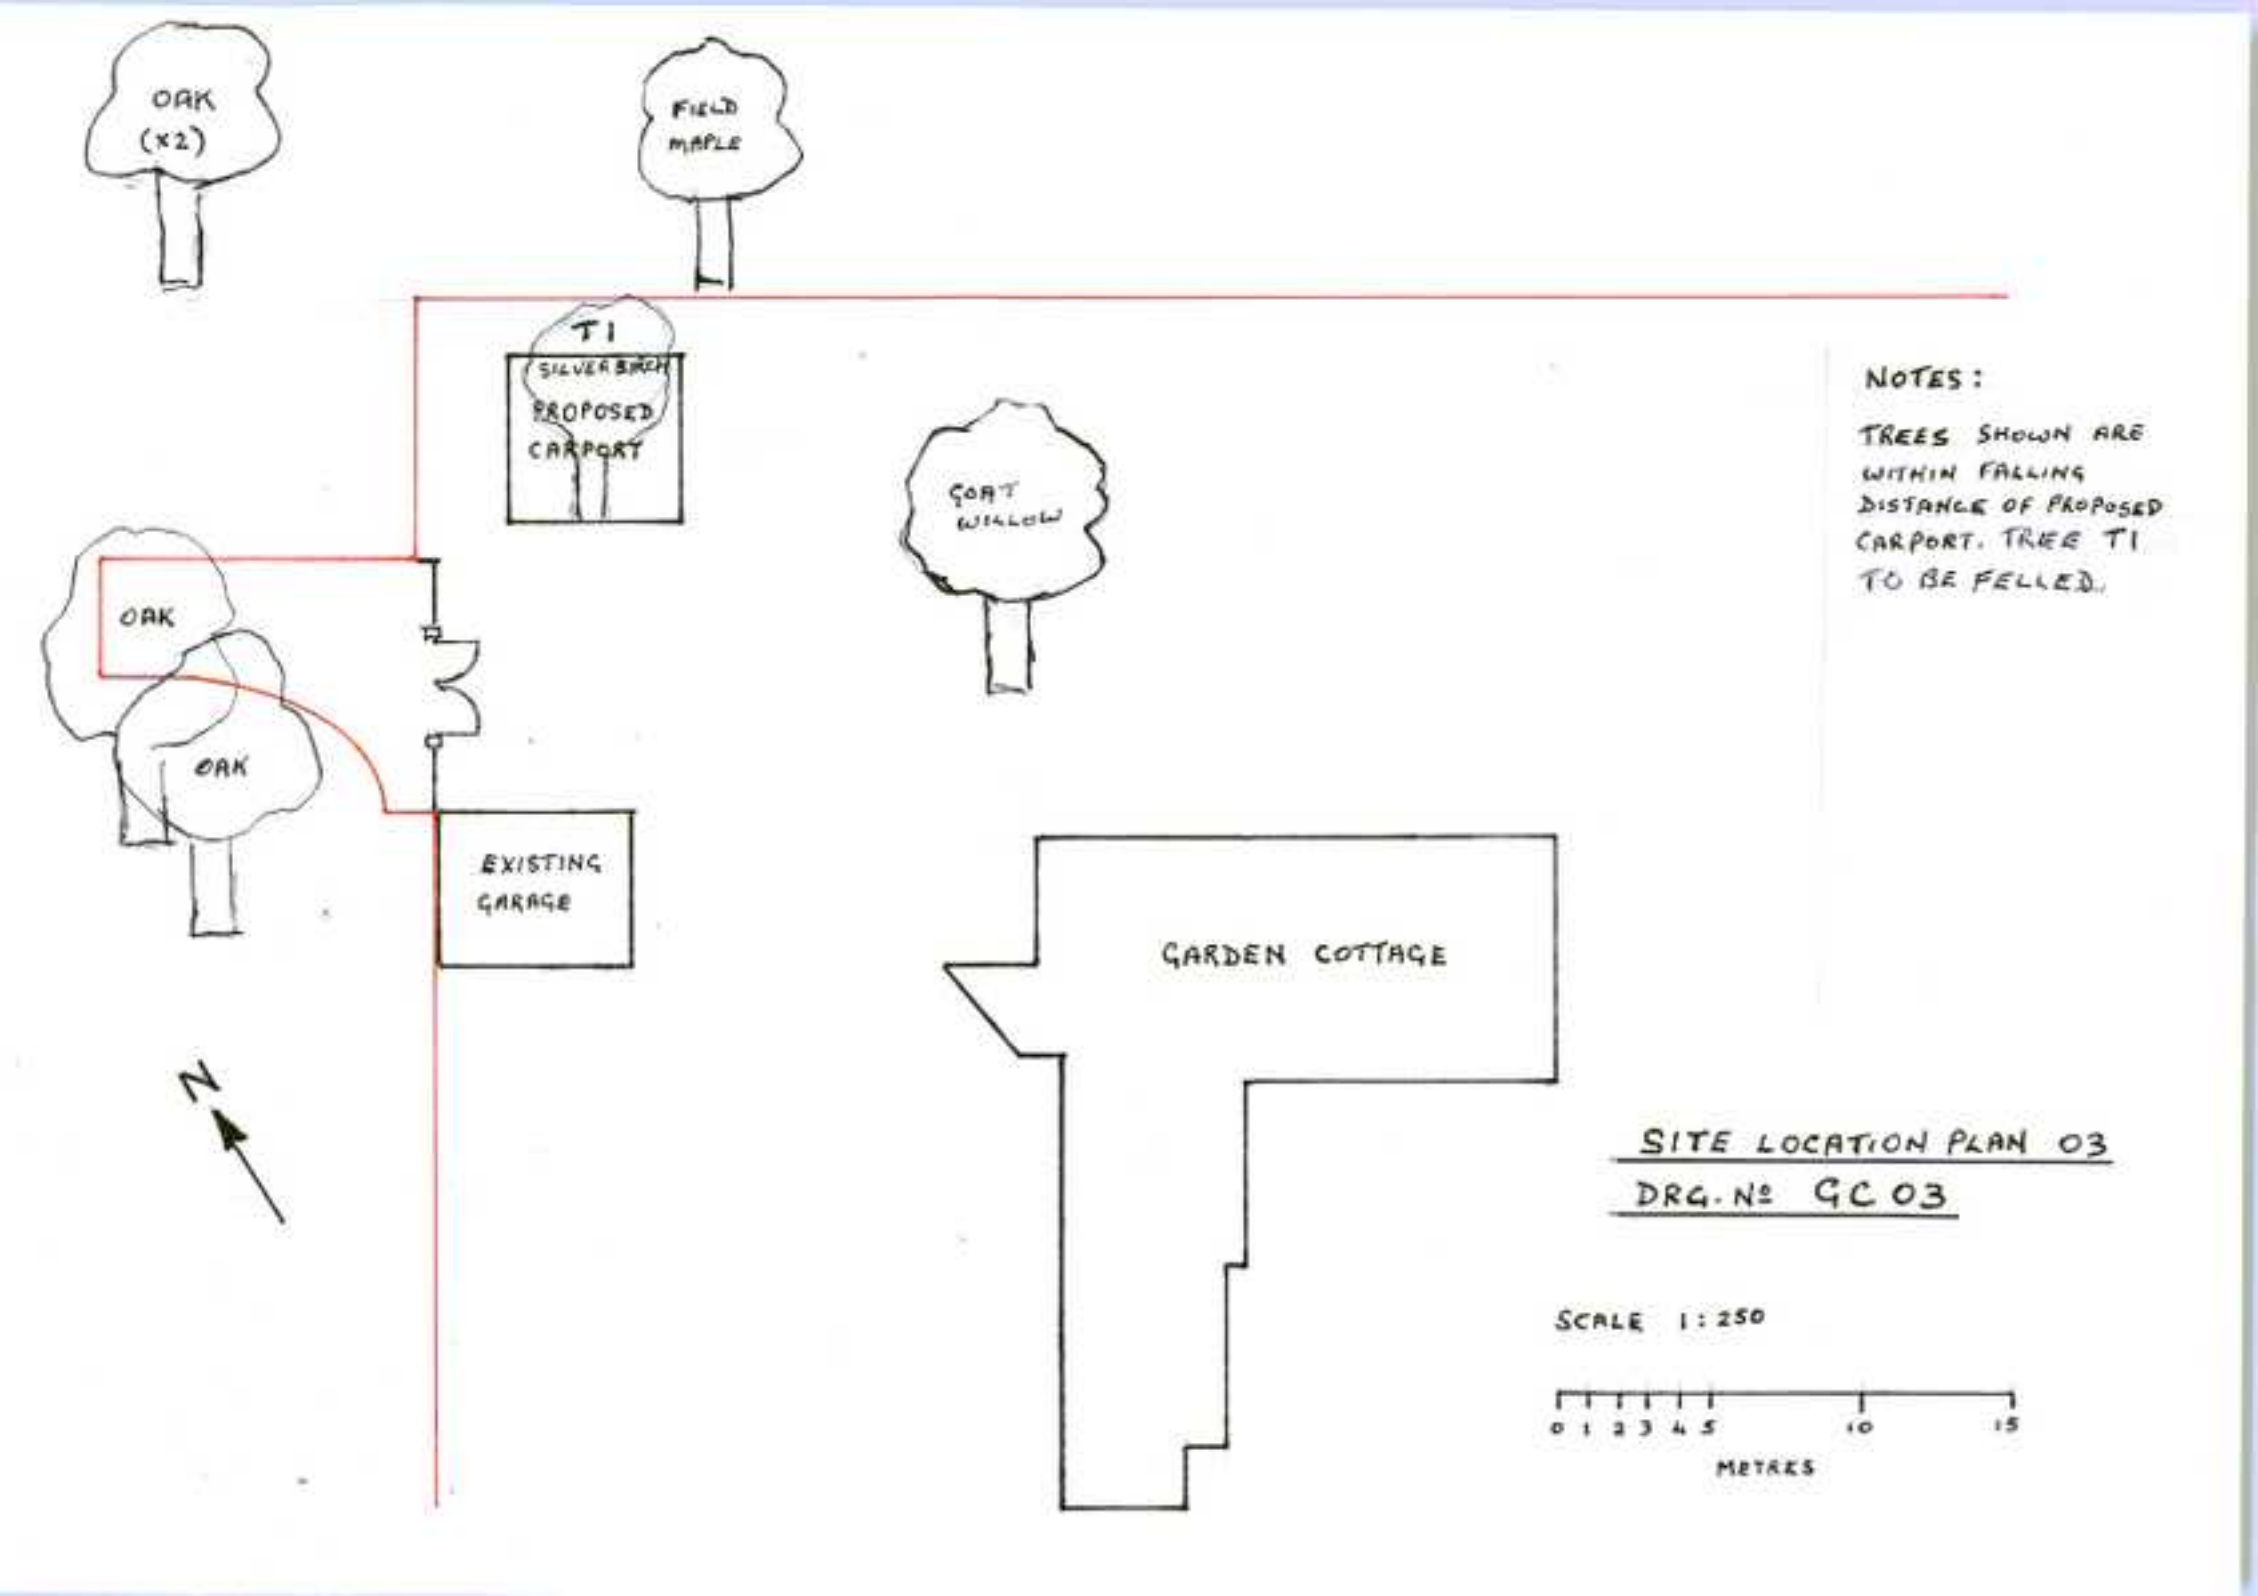
OAK (x2)
FIELD MAPLE
T1
SILVER BIRCH
PROPOSED CARPORT
GOAT WILLOW
OAK
OAK
EXISTING GARAGE
GARDEN COTTAGE
N
NOTES:
TREES SHOWN ARE WITHIN FALLING DISTANCE OF PROPOSED CARPORT. TREE T1 TO BE FELLED.
SITE LOCATION PLAN 03
DRG. Nº GC 03
SCALE 1:250
0 1 2 3 4 5 10 15
METRES