
163 HASSOCK LANE SOUTH

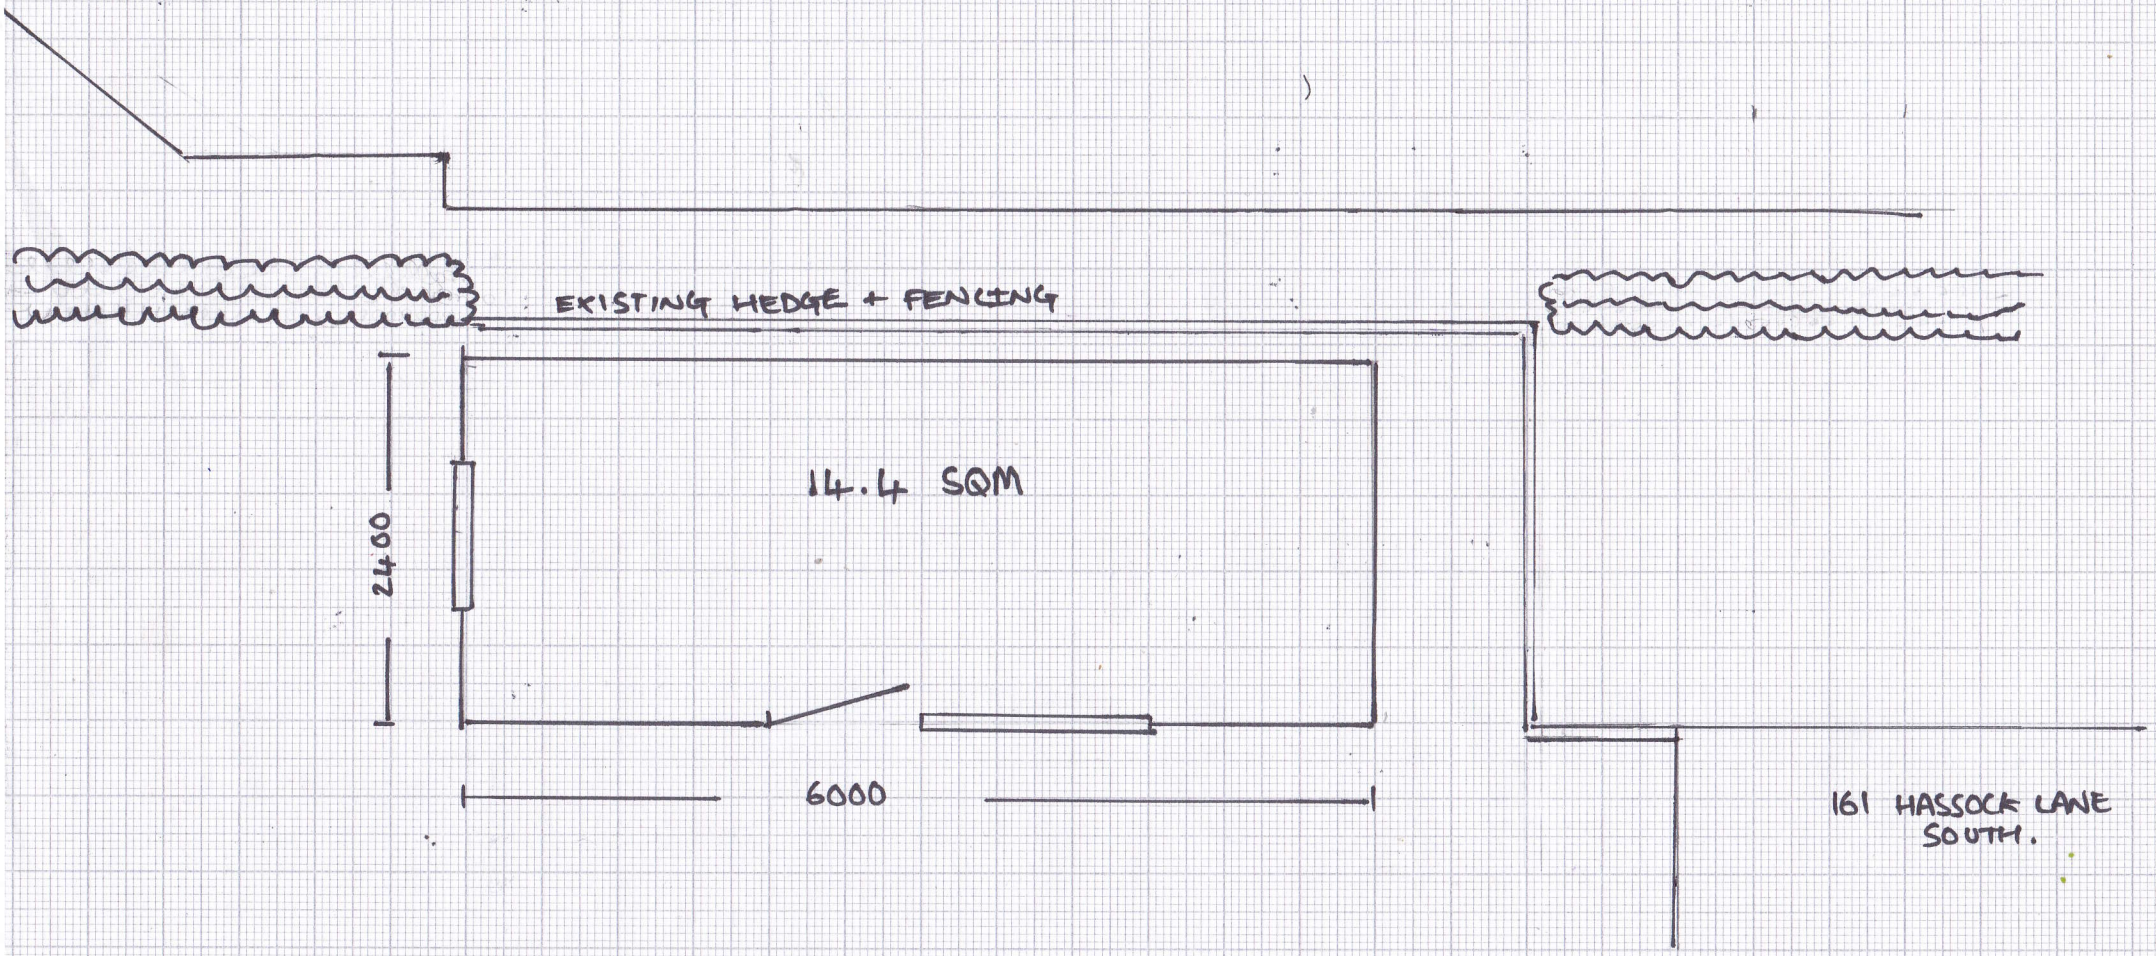

PROPOSED LAYOUT FOR TOOL STORE / GARAGE AT 161 HASSOCK LANE SOUTH.
SHIPLEY, DERBYSHIRE, DE75 7JE

SCALE 1:50 = 1m