
Site Plan for 161

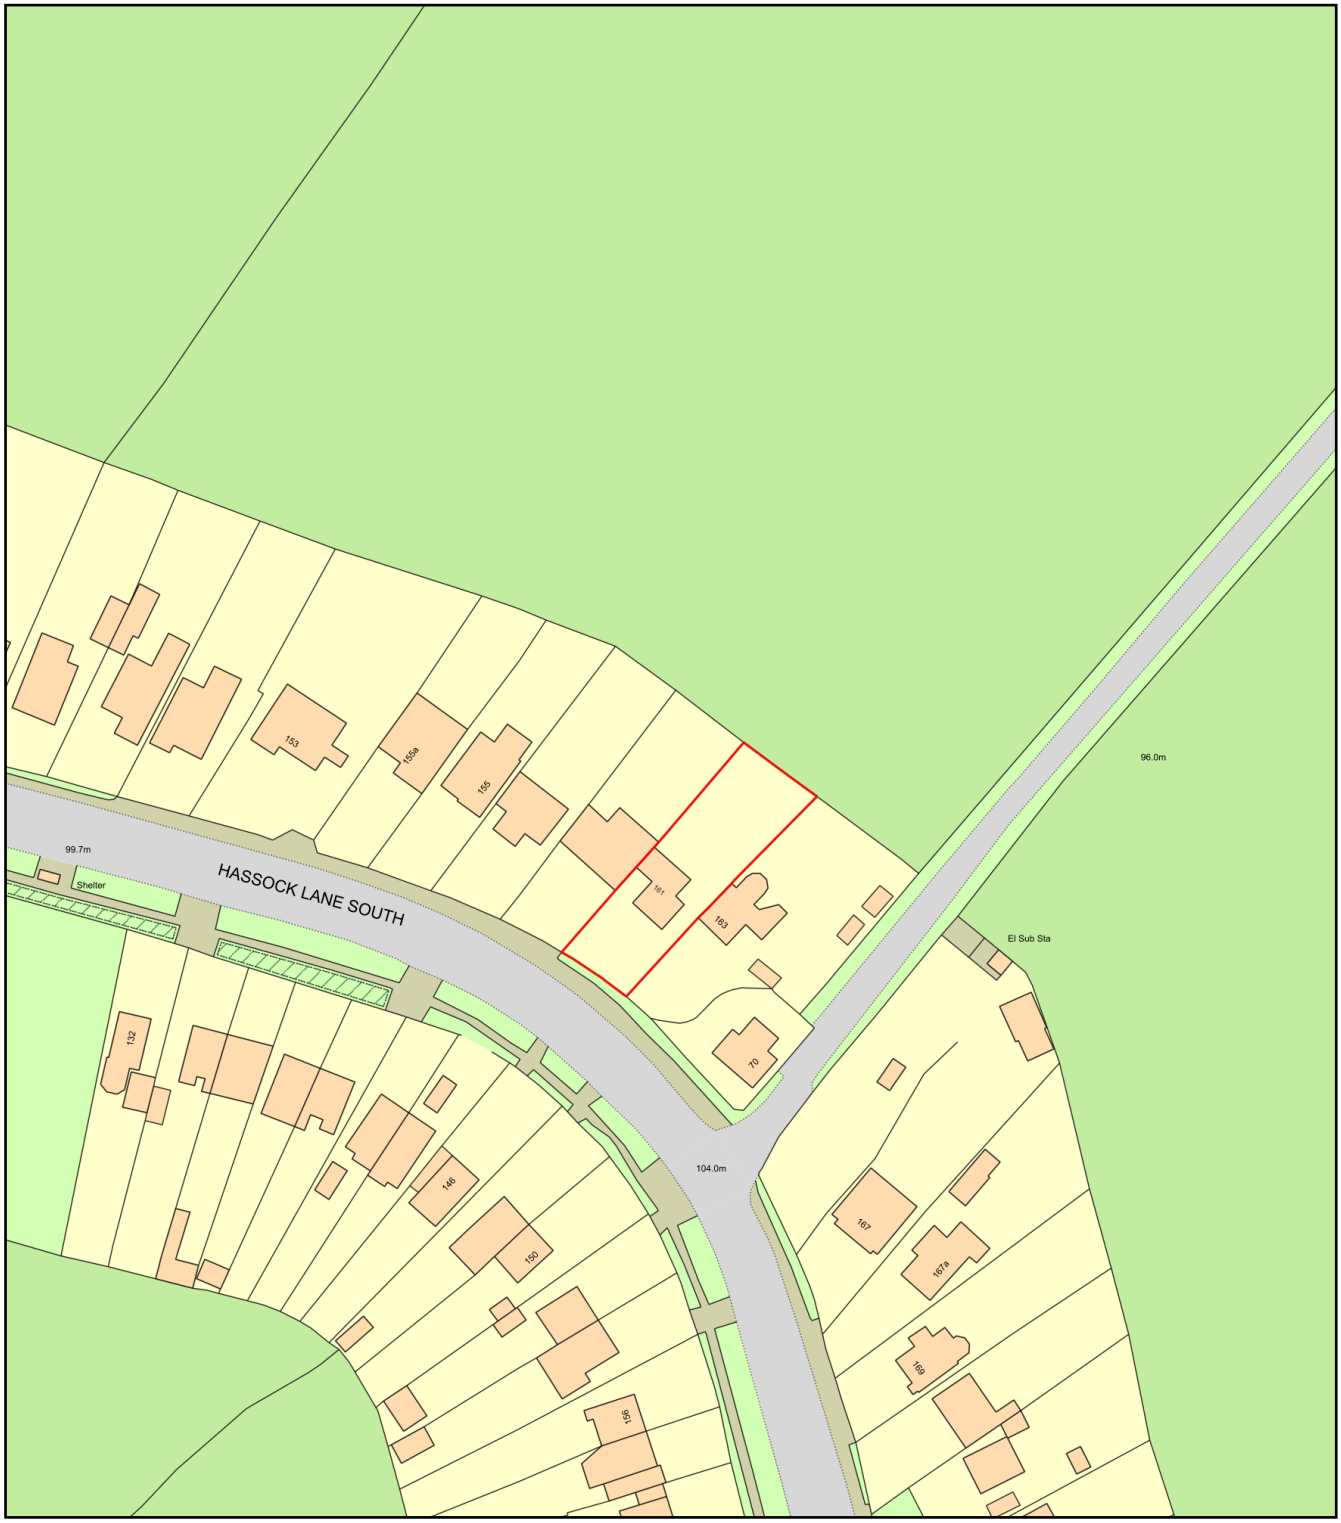

0 50
Metres

N

ReQuestaPlan

Plan Produced for: Lee Jones

Date Produced: 24 Sep 2020

Plan Reference Number: TQRQM20268180708402

Scale: 1:1250 @ A4

© Crown copyright and database rights 2019 OS 100042766