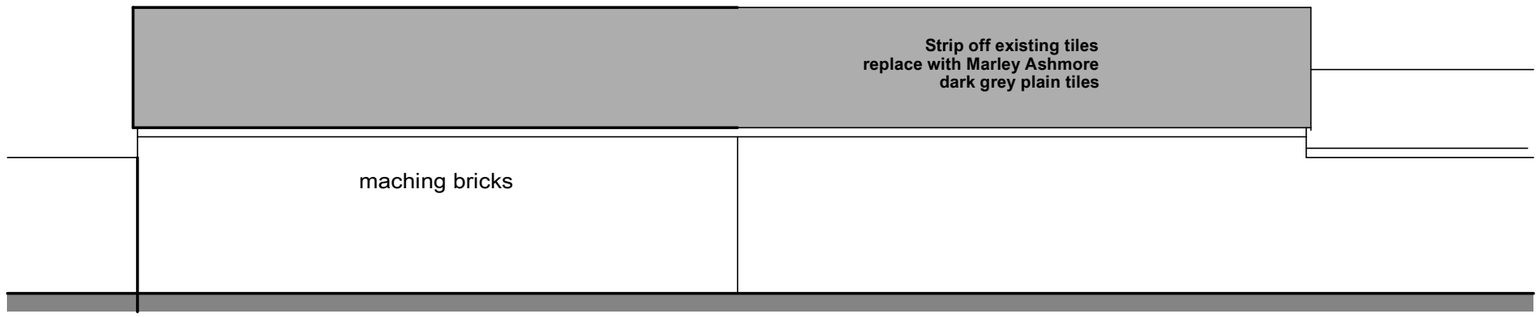

North Elevation

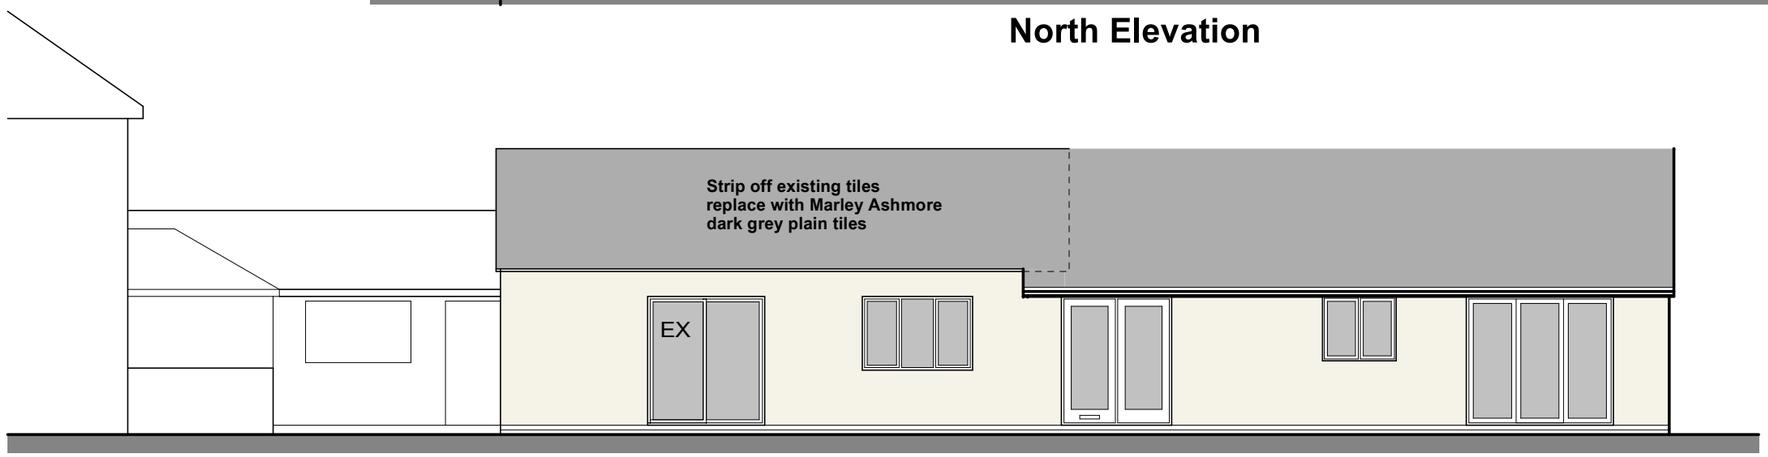

South Elevation

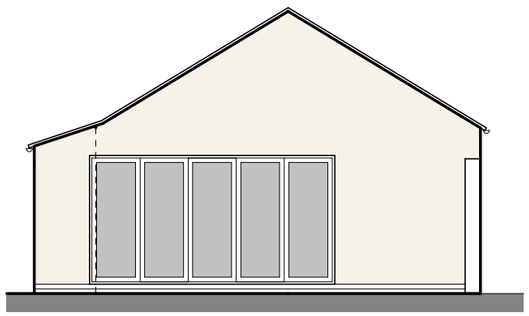

East Elevation

0 1 2 3 4 5m

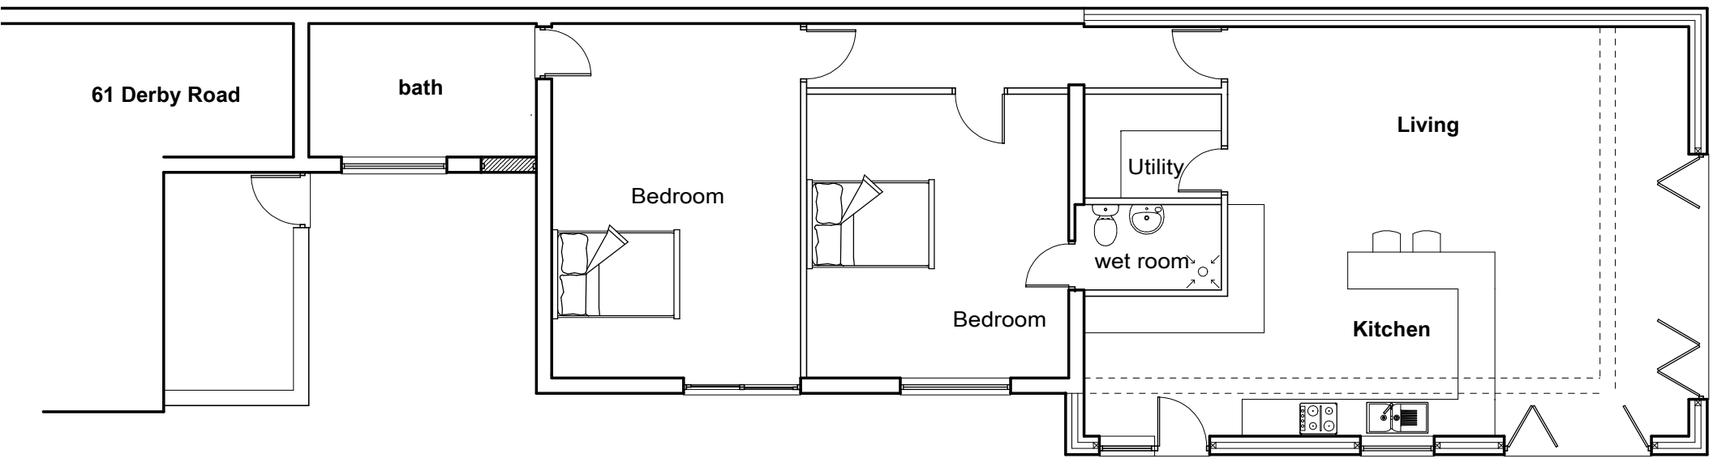

Plan

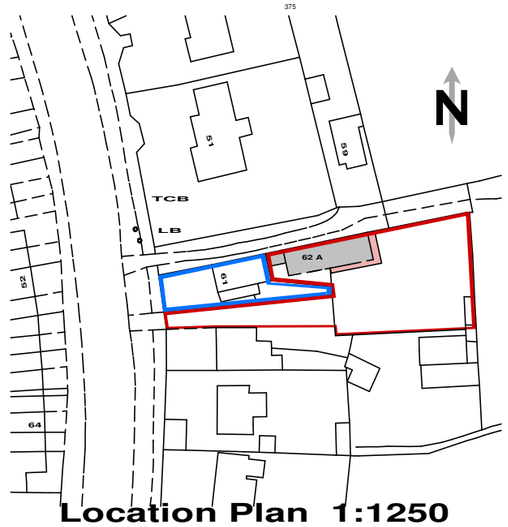

Location Plan 1:1250
61A Derby Road Lower Kilburn

61A DERBY ROAD
LOWER KILBURN DE56 0NG
AS PROPOSED 1:100

Brian Reid
Mob 07885206184
email reid-brian@outlook.com