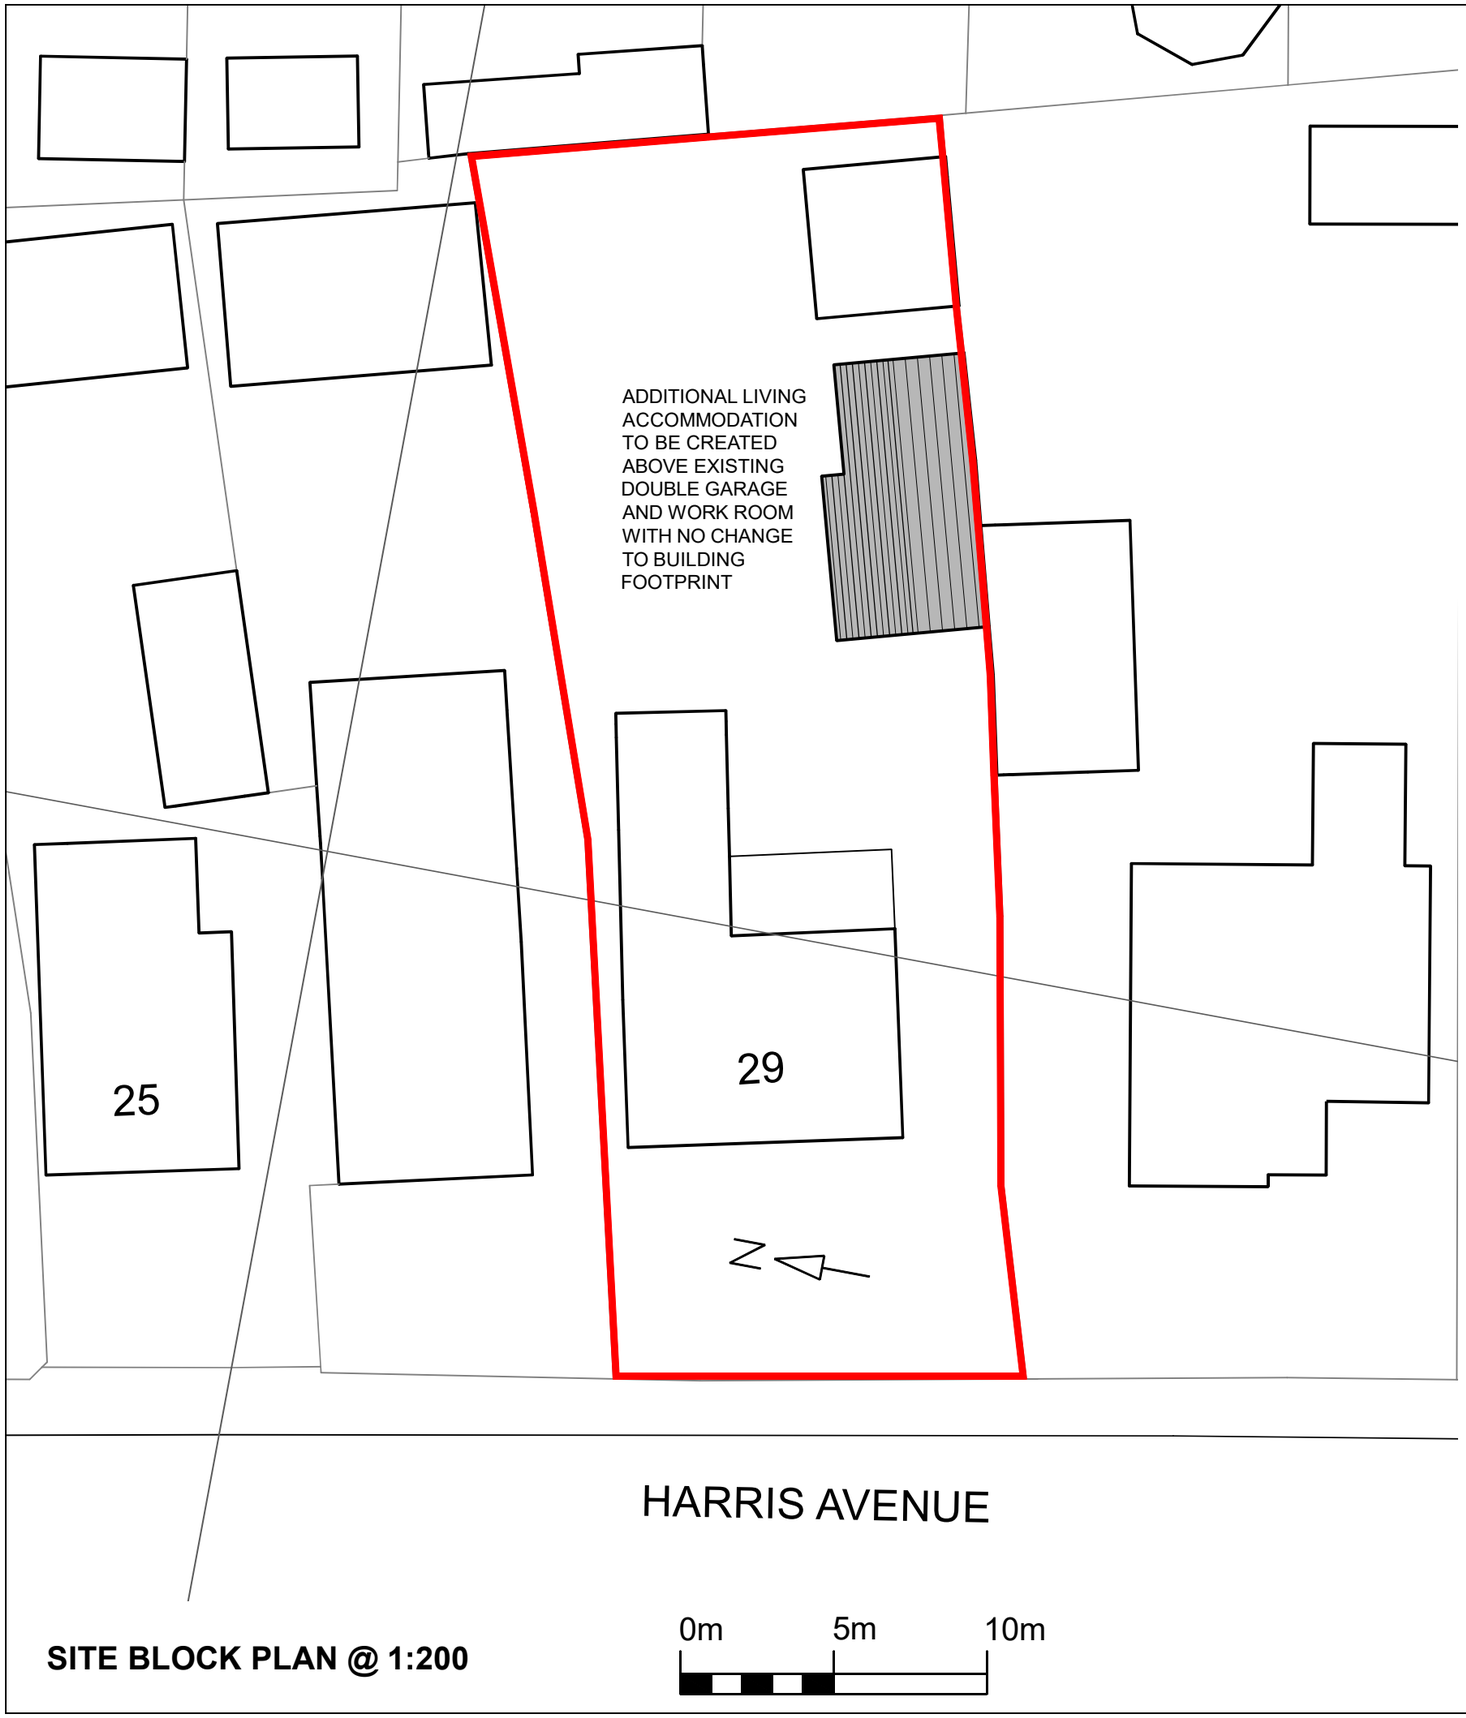

SITE BLOCK PLAN @ 1:200



© Crown copyright 2020 Ordnance Survey 100053143
Cadastral data is subject to Crown copyright and is reproduced with permission of HM Land Registry.

SITE LOCATION PLAN @ 1:1250

REV	DATE	BY	DESCRIPTION

DRAWN DM | DATE 21-09-2020
SIZE A3 | SCALE 1:200 & 1:1250 | REV
NO. DMA-074-01

SITE LOCATION PLAN & BLOCK PLAN

PROPOSED FIRST FLOOR EXTENSION OVER GARAGE AT 29 HARRIS AVENUE RIPLEY

54 ROWTHORNE AVENUE
SWANWICK ALFRETON
DE55 1RZ 01773 602082
www.mayner-architecture.co.uk

DARREN MAYNER ARCHITECTURE