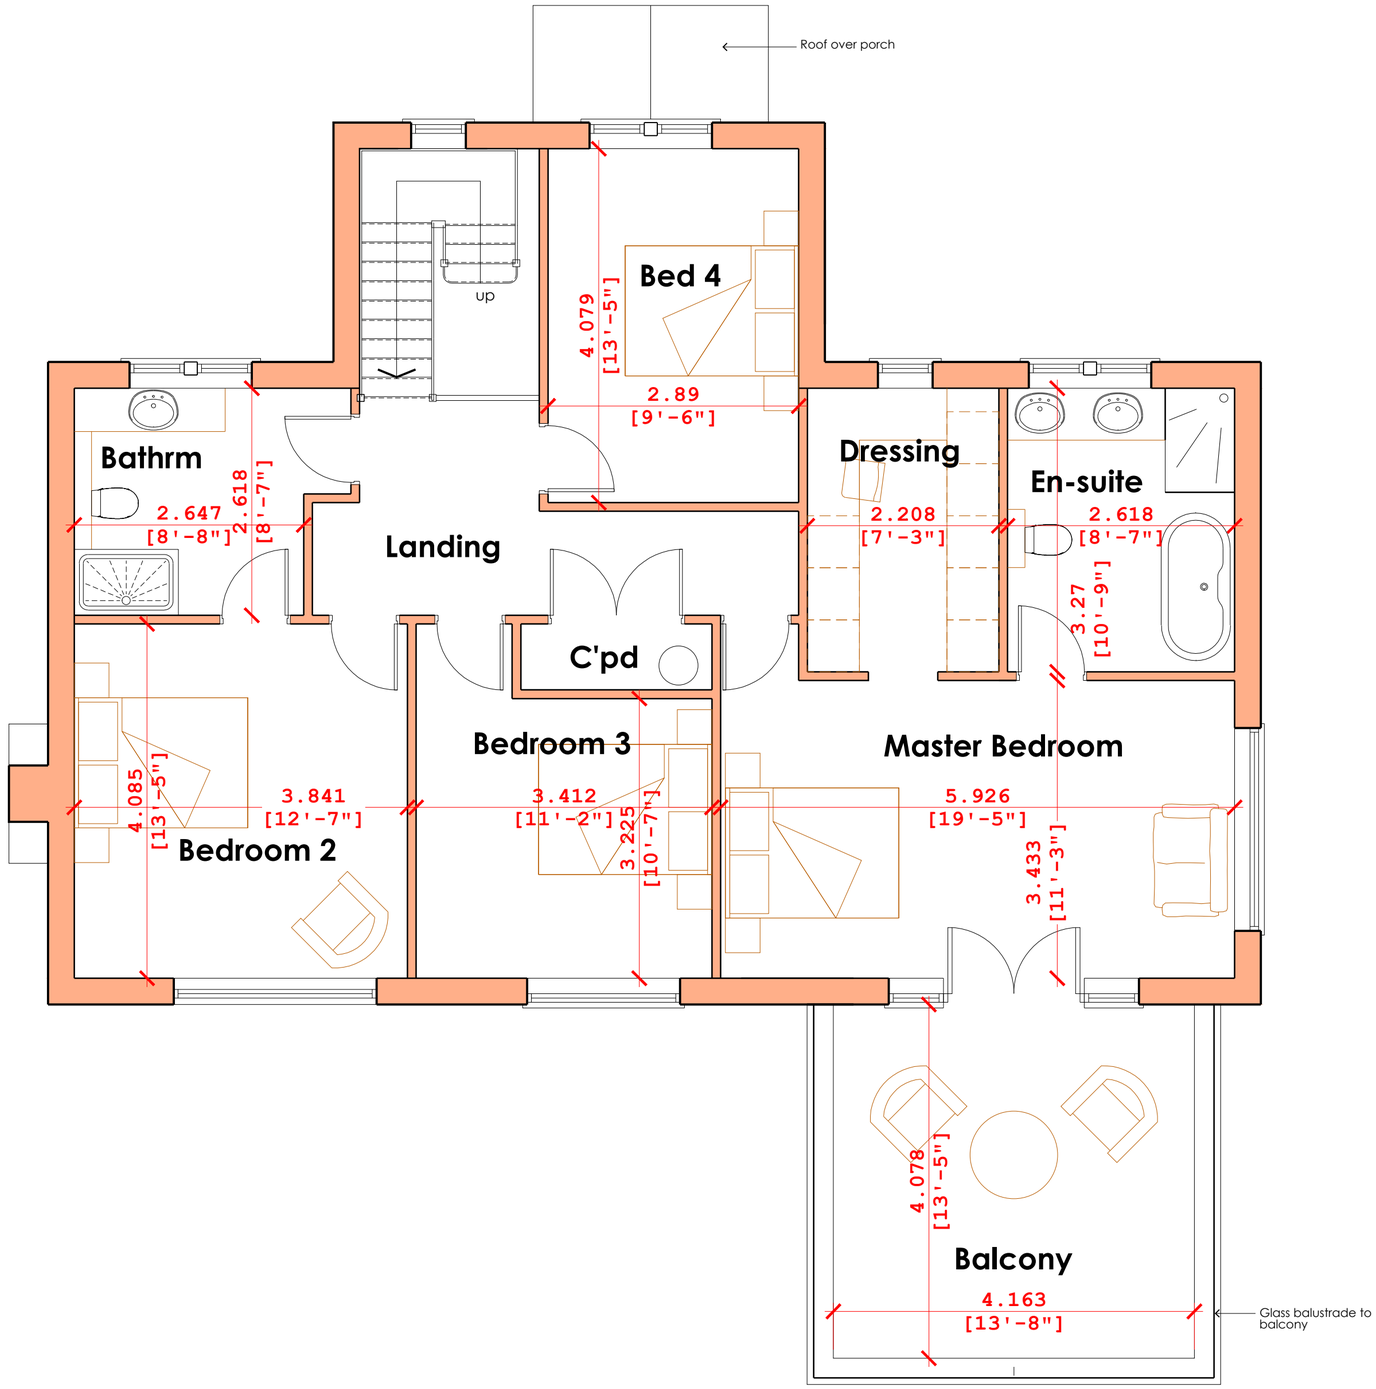

metres 0 1 2 3
0.5 0.0 1:50

NORTH

Proposed First Floor Plan

REVISIONS:
A 30.09.20 Planning Submission

DRAWING NUMBER 1049-14A
STATUS PLANNING
BASE FILE 2020 scheme.dwg
CLIENT Mr & Mrs Sarneki
PROJECT Hollybrook Cottage, Bridle Lane, Lower Harlshay.
DRAWING Proposed First Floor Plan
DATE © Jul'20
SCALE 1:50
SIZE A2
DRAWN JCS

DO NOT SCALE THIS DRAWING. REPRODUCTION SUBJECT TO COPYRIGHT.

JS:A
architectural design
project management
194 Church Lane
Hucknall · Nottingham
NG15 8DZ
07976 716973
admin@js-a.co.uk
www.js-a.co.uk