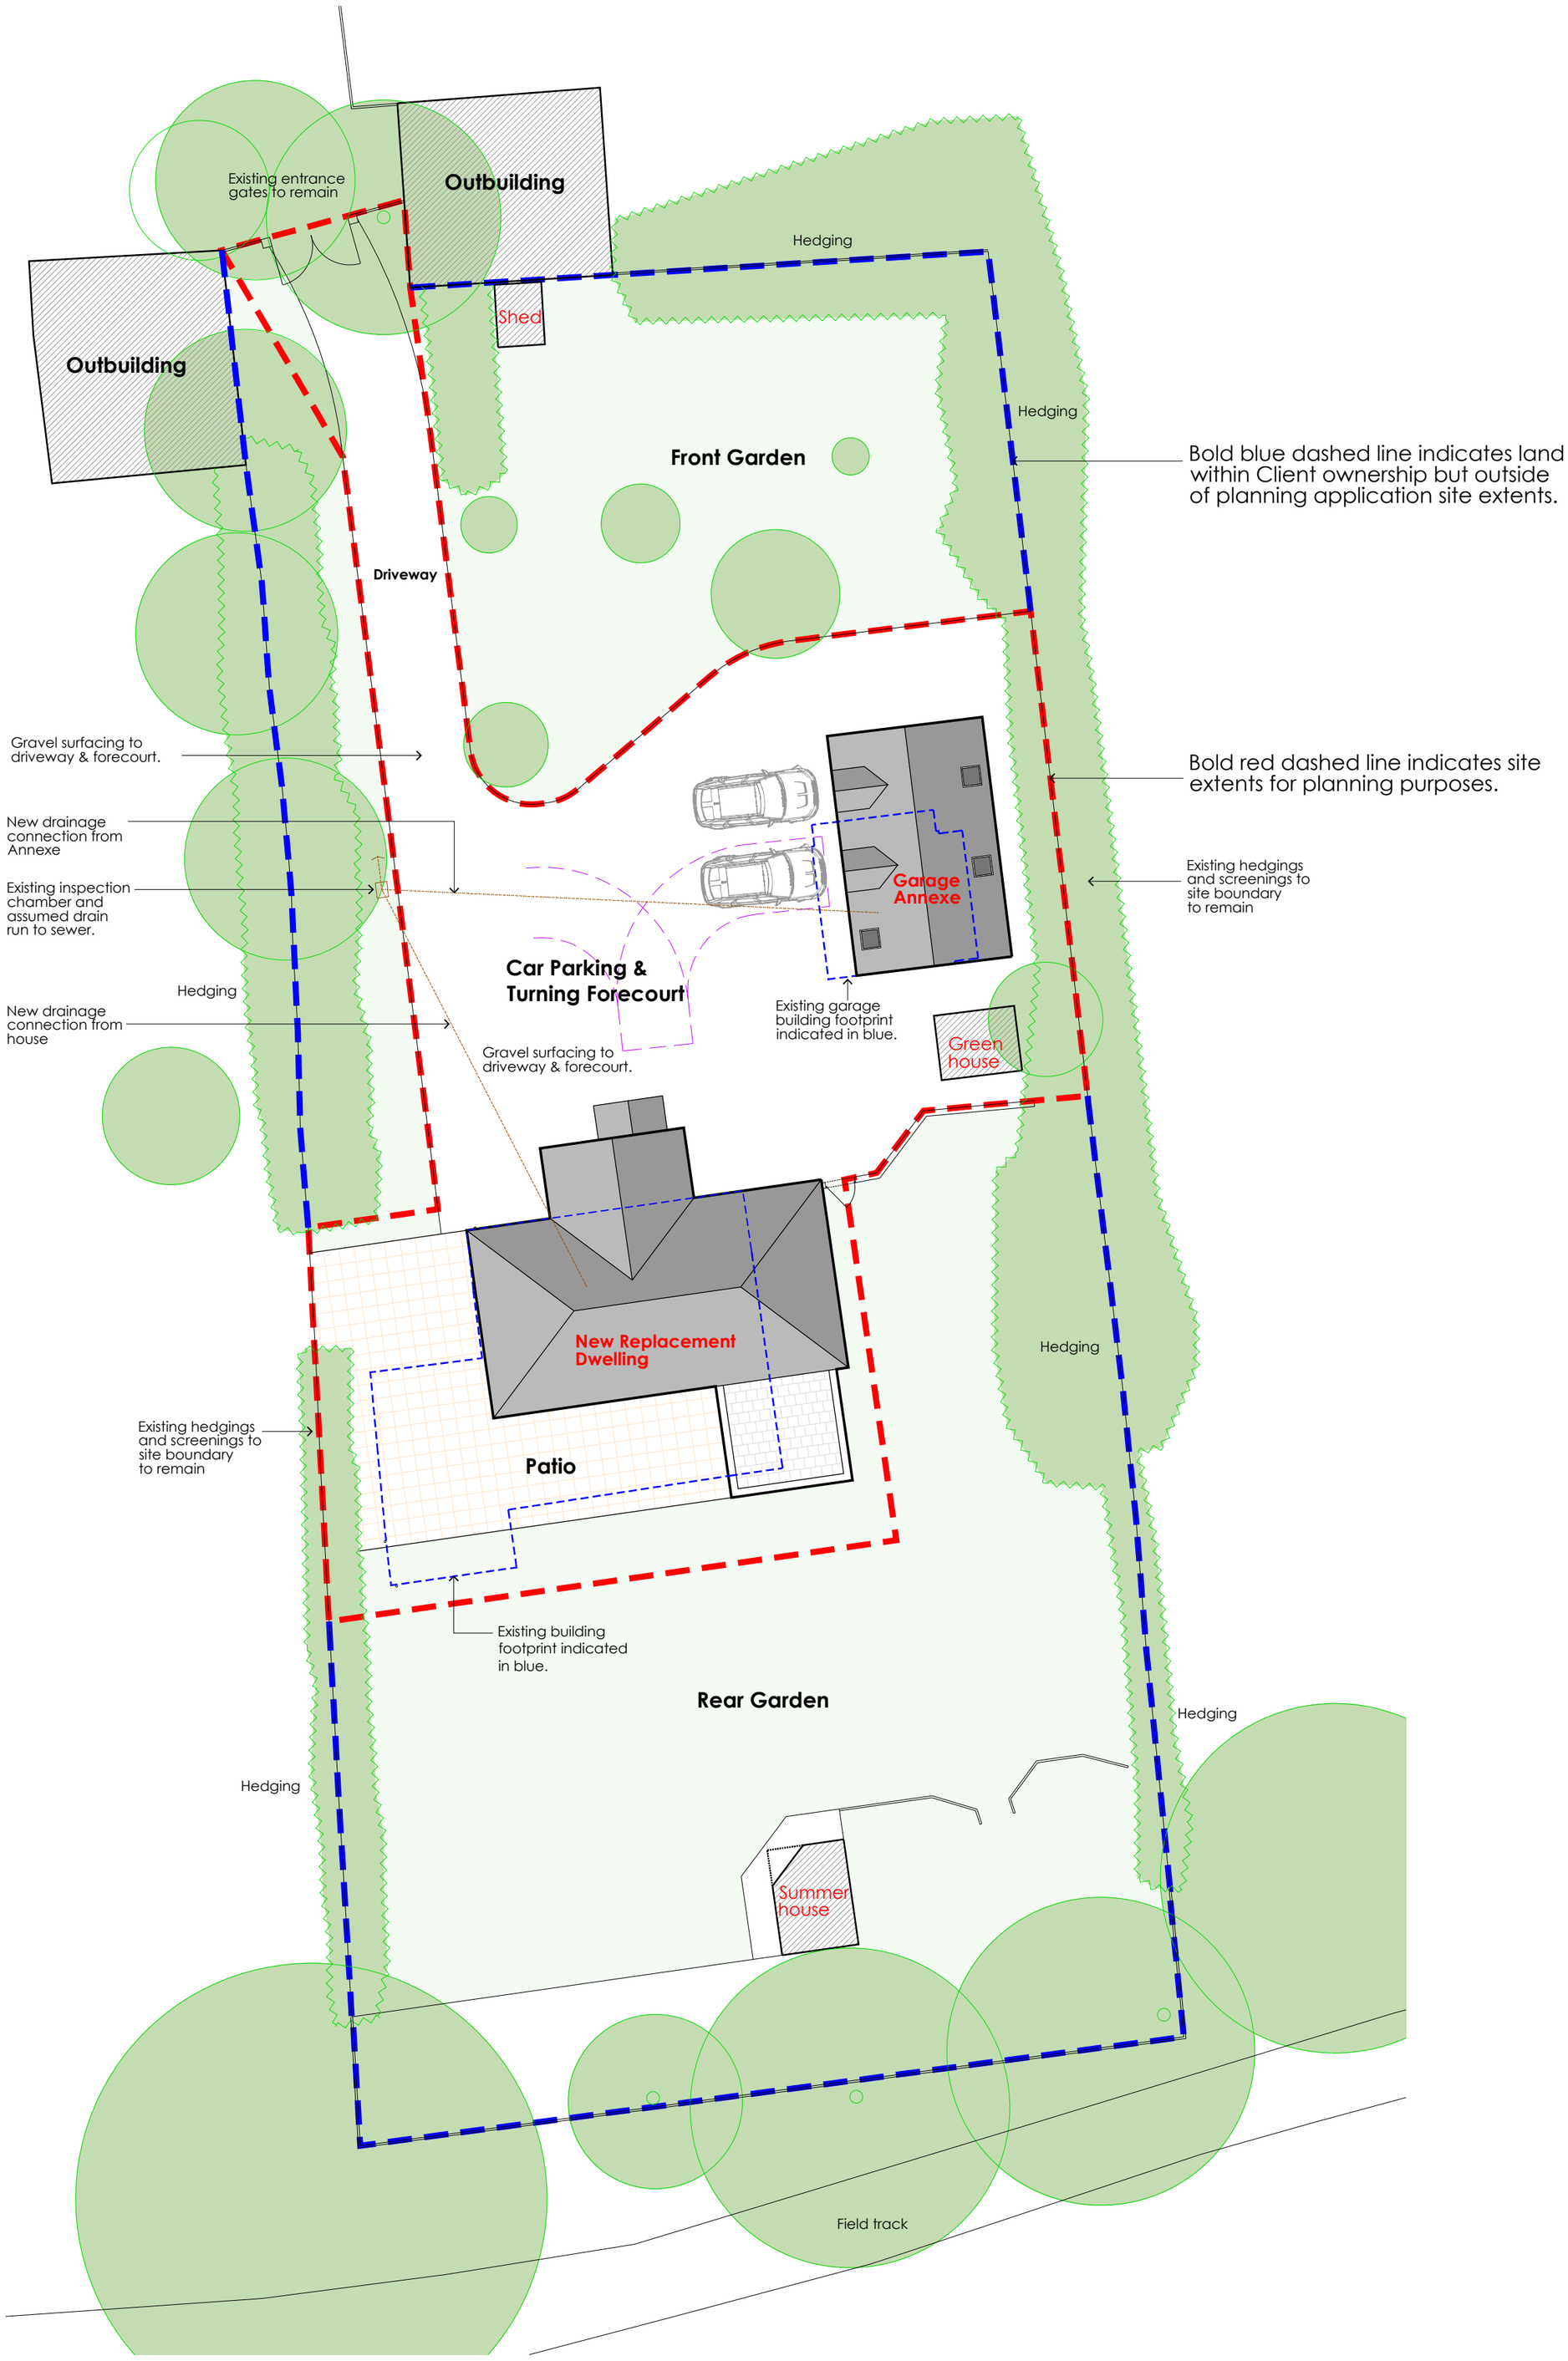

Proposed Site Plan

REVISIONS:

A 14.07.20 *Annexe added*
B 28.07.20 *Red Blue site boundaries added.*
C 30.09.20 *Planning Submission.*

>JS:A<
architectural design
project management

194 Church Lane
Hucknall · Nottingham
NG15 8DZ

07976 716973
admin@js-a.co.uk
www.js-a.co.uk

CLIENT: Mr & Mrs Sarneki				DRAWING NUMBER: 1049-16C
PROJECT: Hollybrook Cottage, Bridle Lane, Lower Hartshay.				
DRAWING: Proposed Site Plan				STATUS: PLANNING
DATE ©	SCALE	SIZE	DRAWN	BASE FILE
Jul'20	1:200	A2	JCS	2020 scheme.dwg

DO NOT SCALE THIS DRAWING. REPRODUCTION SUBJECT TO COPYRIGHT.

NORTH

0 5 10 15 20
scale of metres
1:200