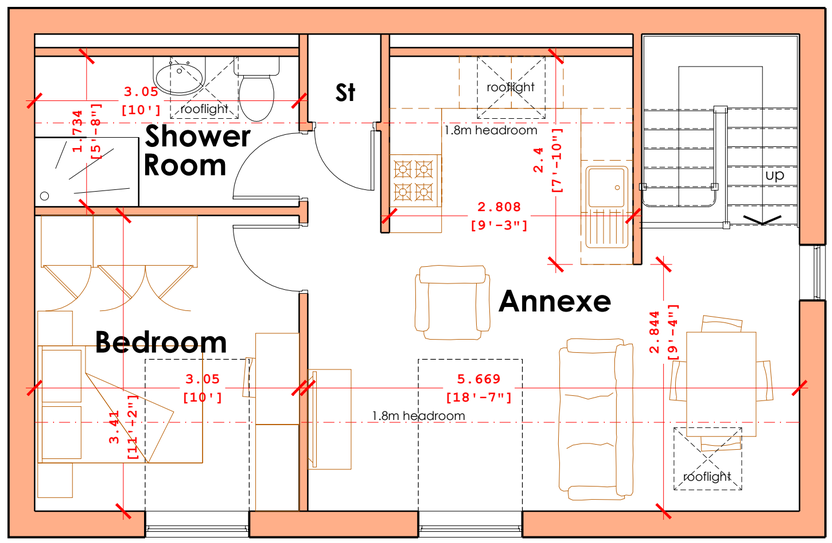

Proposed First Floor Plan
Scale 1:50

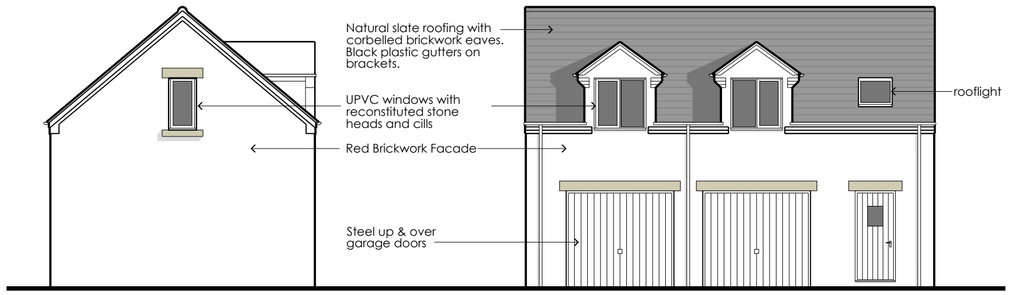

Side (South) **Front (West)**

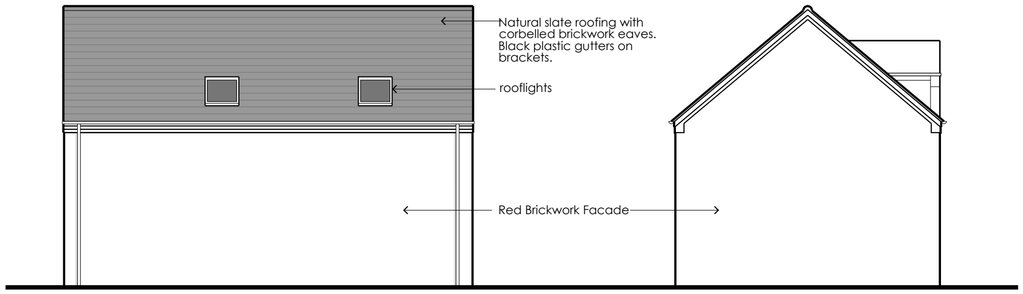

Rear (East) **Side (North)**

Proposed Elevations
Scale 1:100

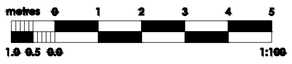

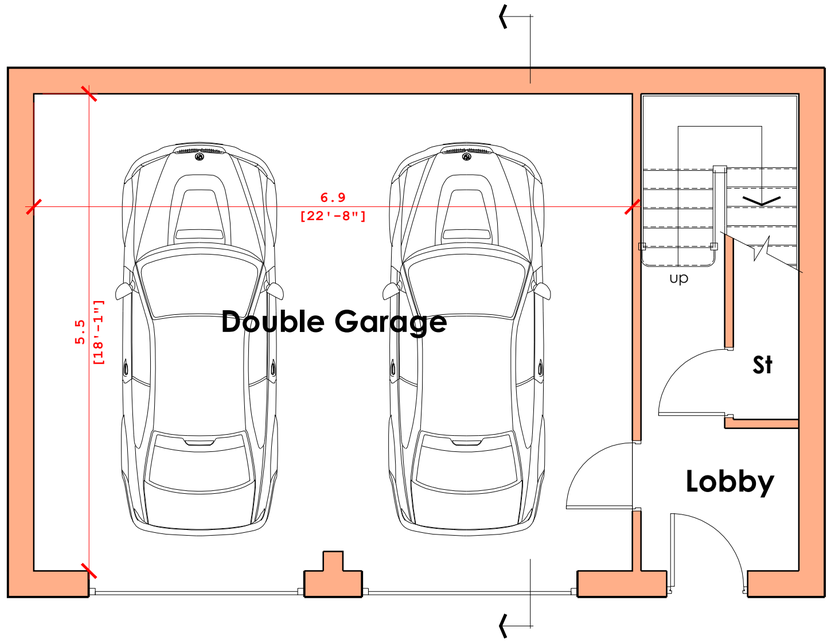

Proposed Ground Floor Plan
Scale 1:50

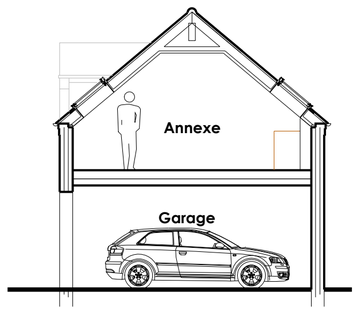

Proposed Section
Scale 1:100

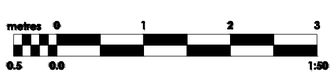



REVISIONS:
A *30.09.20* *Planning Submission*

DRAWING NUMBER 1049-17A

CLIENT Mr & Mrs Sameki

PROJECT Hollybrook Cottage, Bridle Lane, Lower Hartshay.

DRAWING Proposed Garage Annexe

STATUS PLANNING

BASE FILE 2020 scheme.dwg

DATE © Jul'20 | SCALE 1:50, 1:100 | SIZE A2 | DRAWN JCS

DO NOT SCALE THIS DRAWING. REPRODUCTION SUBJECT TO COPYRIGHT.

JS:A
architectural design
project management
194 Church Lane
Hucknall · Nottingham
NG15 8DZ
07976 716973
admin@js-a.co.uk
www.js-a.co.uk