
A4 - 12mm margin - boundary box 283x196mm

the GENERAL ARCHITECTURE COMPANY ltd.
5 Laburnum Road, Bournville, Birmingham B30 2BA t:0121 270 7227
e: info@thegeneralarchitecturecompany.com
w: www.thegeneralarchitecturecompany.com

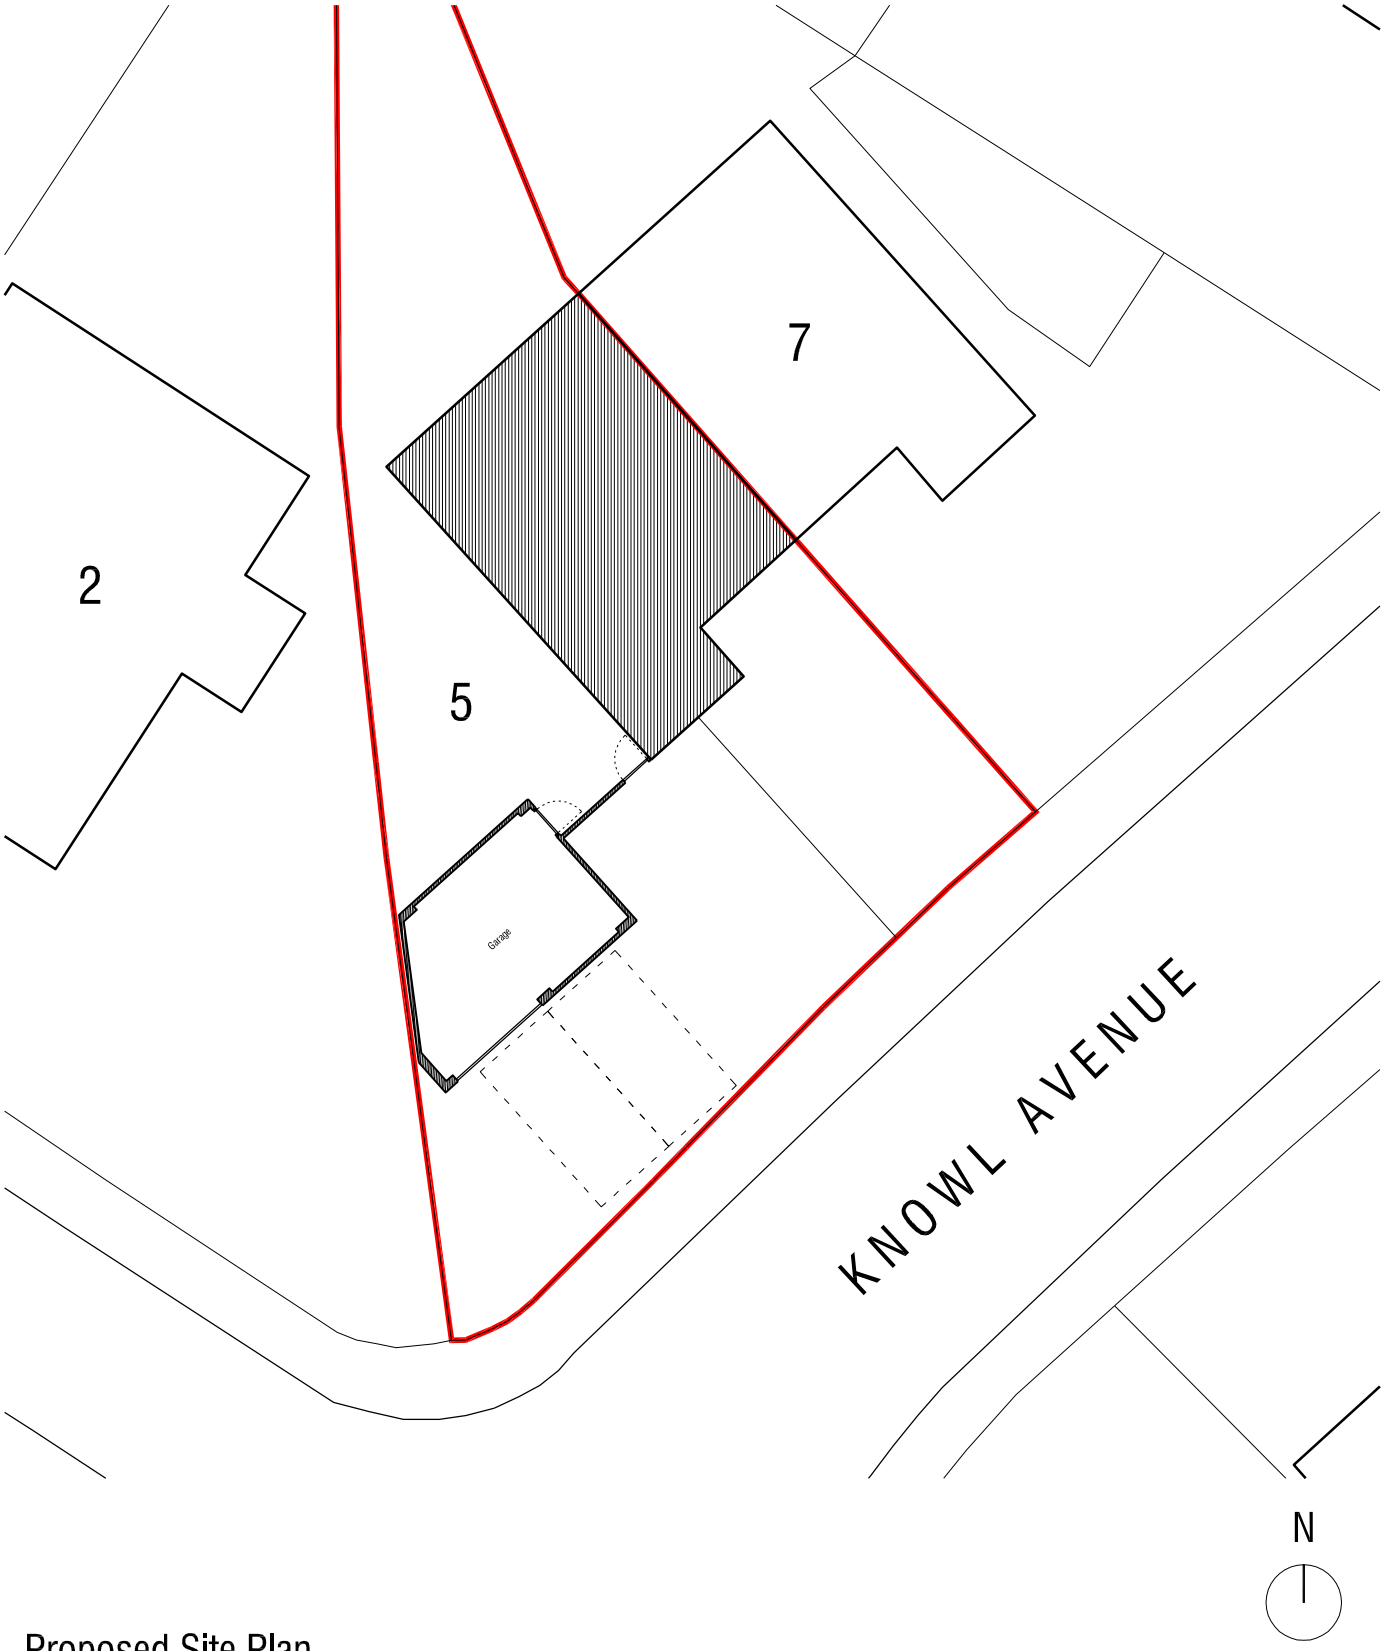

Proposed Site Plan

project	**5 Knowl Avenue, Belper**
client	**Ray Foster**
drawing title	**Proposed Site Plan**

revision			**E**
date	**23_03_2020**	scale	**1.200 @ A4**
drawing number			**319_AR_000_011**