
Two Levels, Ashbourne Road, Turnditch

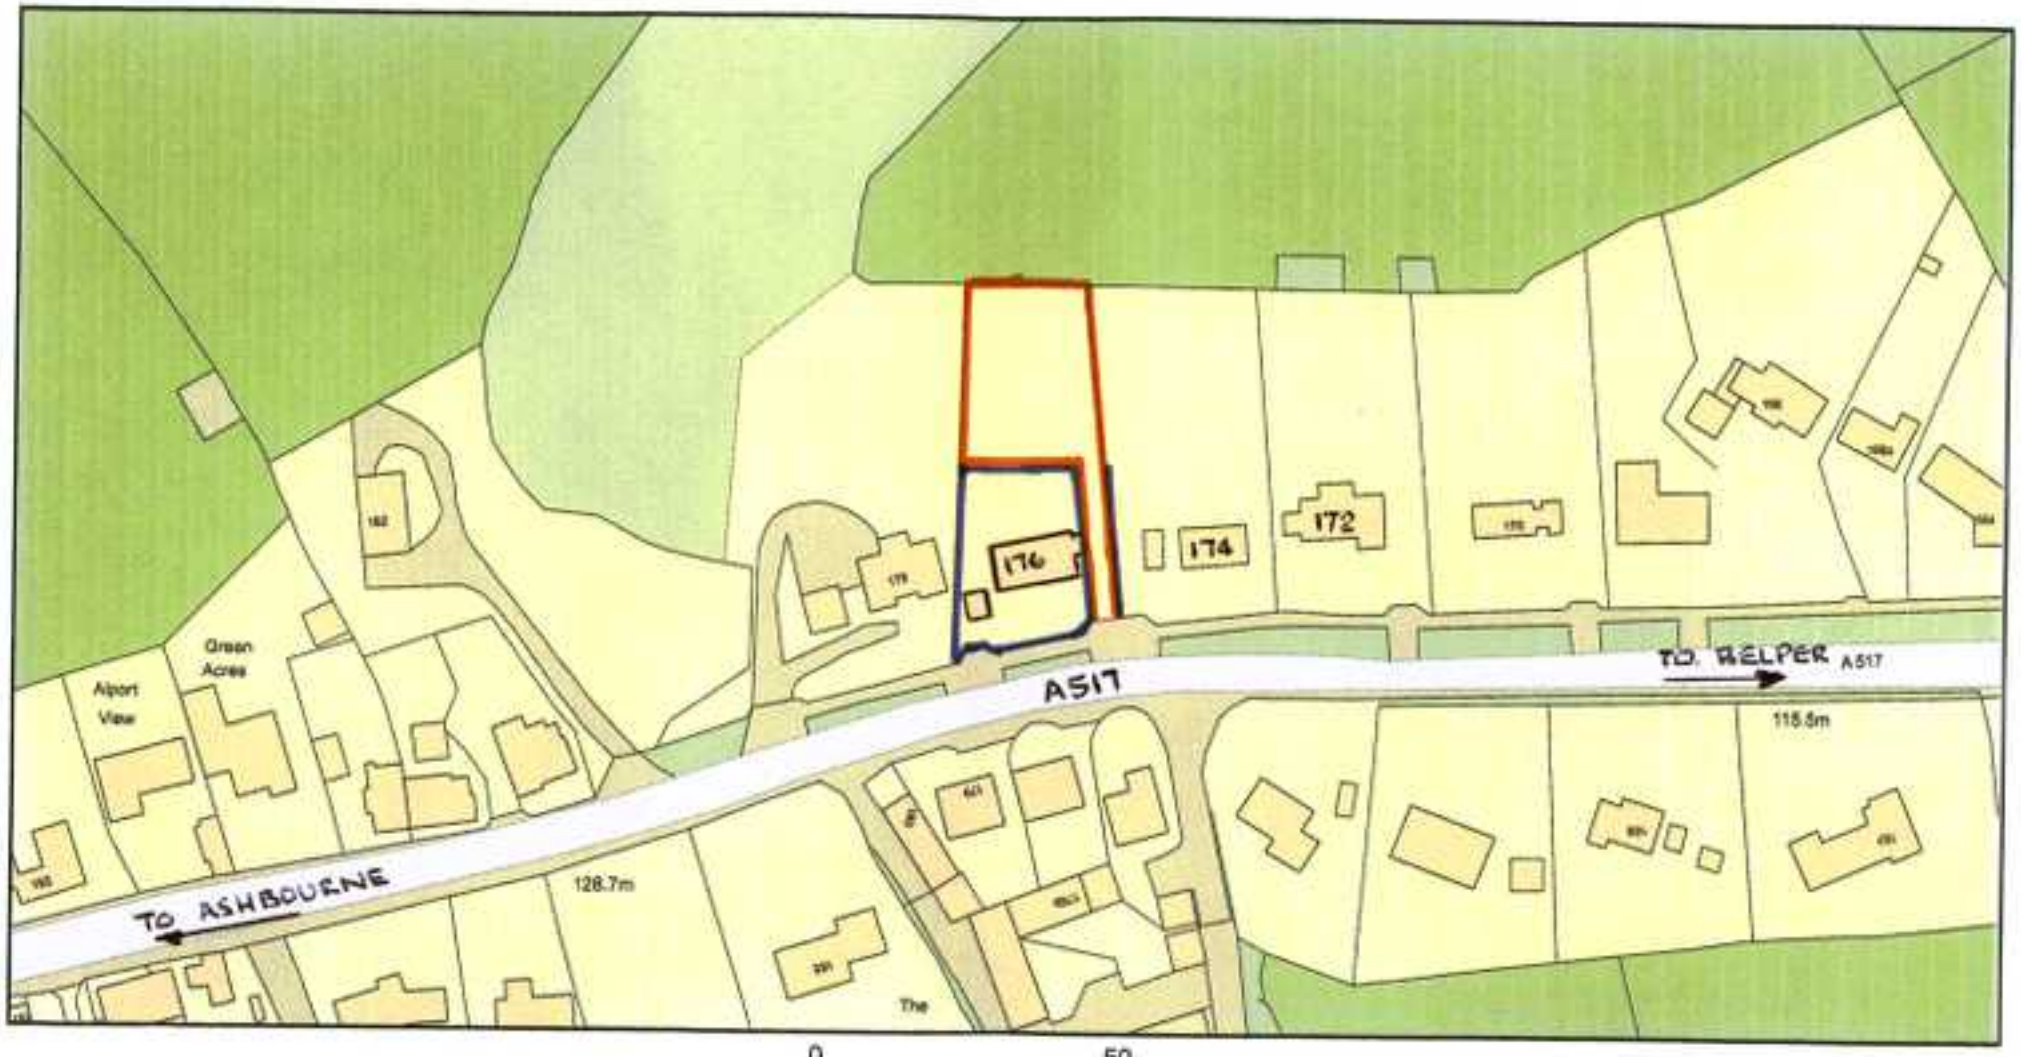

0 50
Metres

178 EIGER HOUSE.
182 SUMMER HOUSE.

176 TWO LEVELS
174 LEA BANK
172 ORCHARD CROFT.

N

ReQuestaPlan

Plan Produced for: David Maskrey
Date Produced: 19 Sep 2020
Plan Reference Number: TQRQM20263105518895
Scale: 1:1250 @ A4

© Crown copyright and database rights 2019 OS 100042766