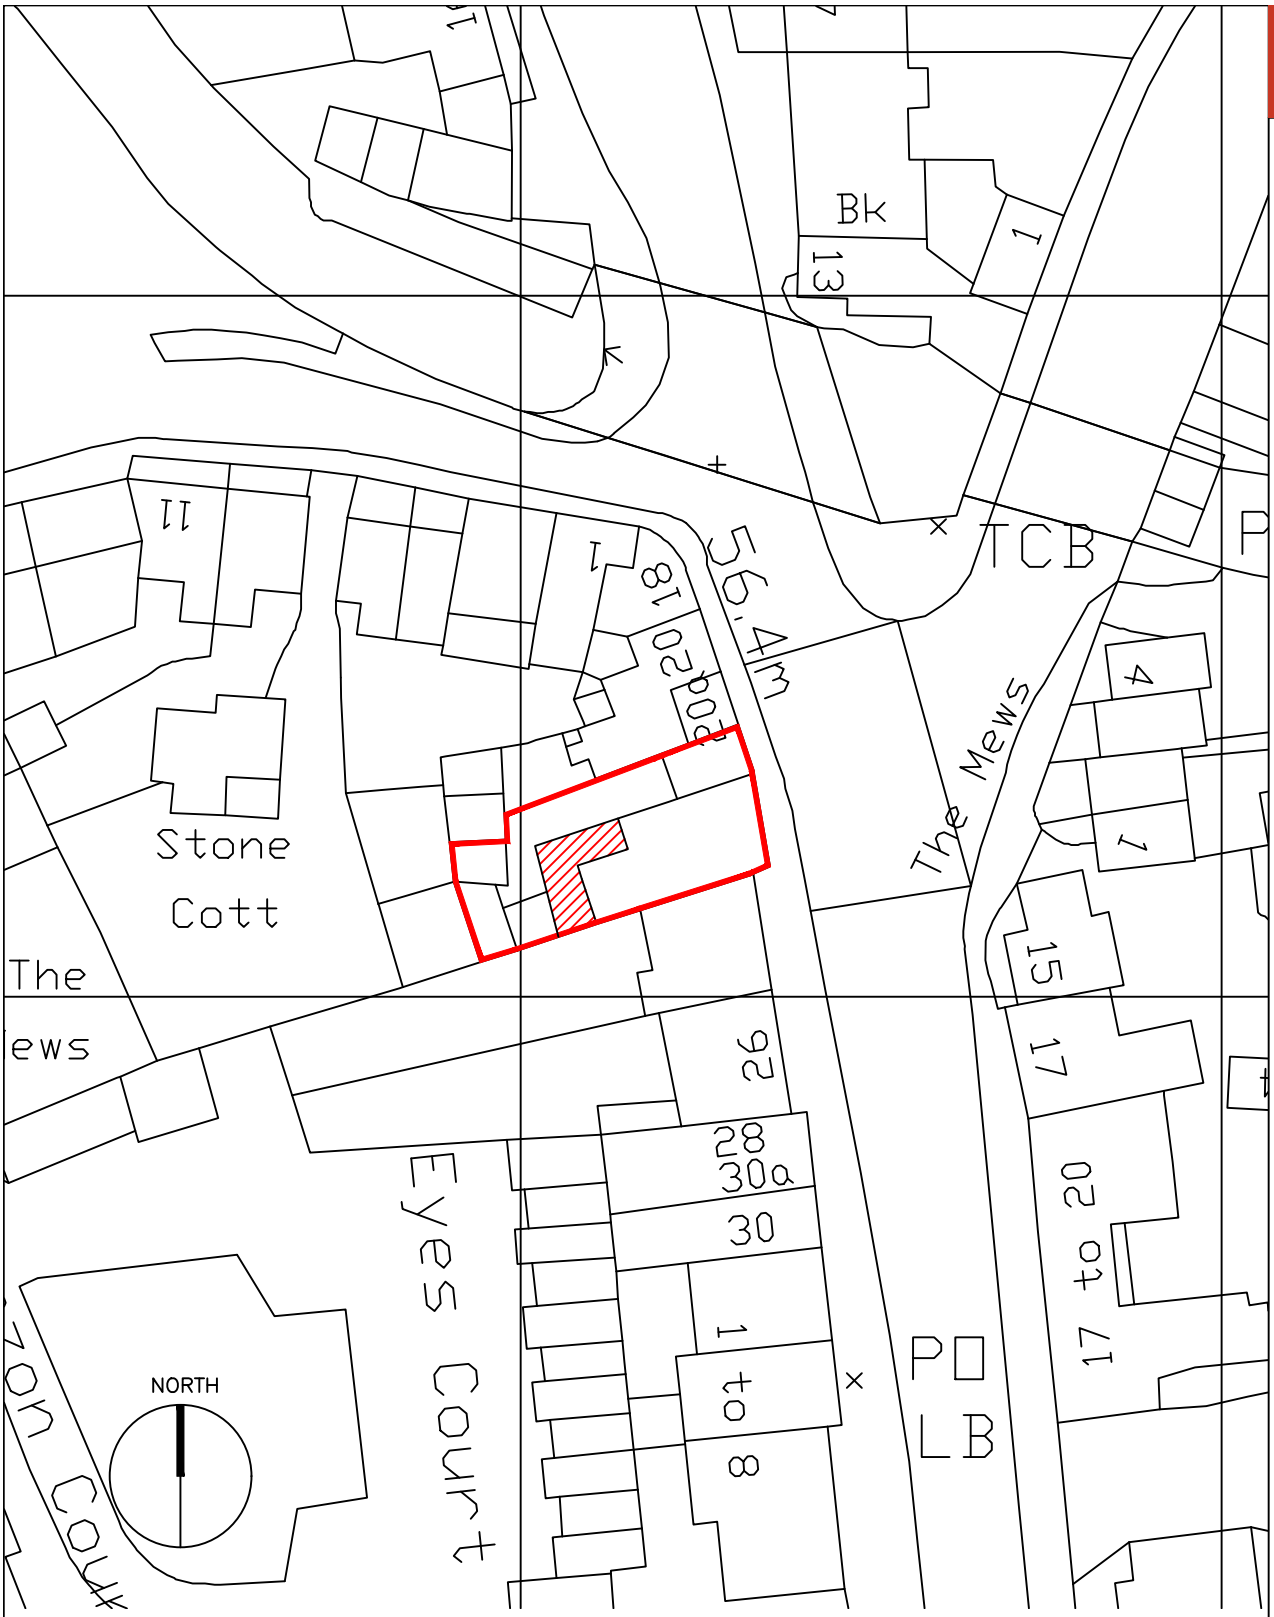

BLOCK PLAN SCALE 1:500
Area of site edged RED is 216M2 approx.
Extension indicated in red hatching

PROJECT NAME Extension to Restaurant and Flat 22/22A Town Street Duffield			JOB NO. DMA17-022
DRAWING TITLE Scheme Design V8 Block Plan as Proposed.			DWG NO. SK 51/81 02
SCALE 1:500	DRAWN BY DMcPhee	DATE 30/09/20	REV. -

This drawing is copyright
Contractor must check all dimensions on site, working only from grid & figure dimensions.
Any discrepancies are to be reported to the designer before work commences.

RIBA Chartered Practice

David McPhee Chartered Architect

1 Rutland Drive Mickleover Derby DE3 9FW Tel- 01332 988279 E mail- dave@davidmcpheearchitect.co.uk