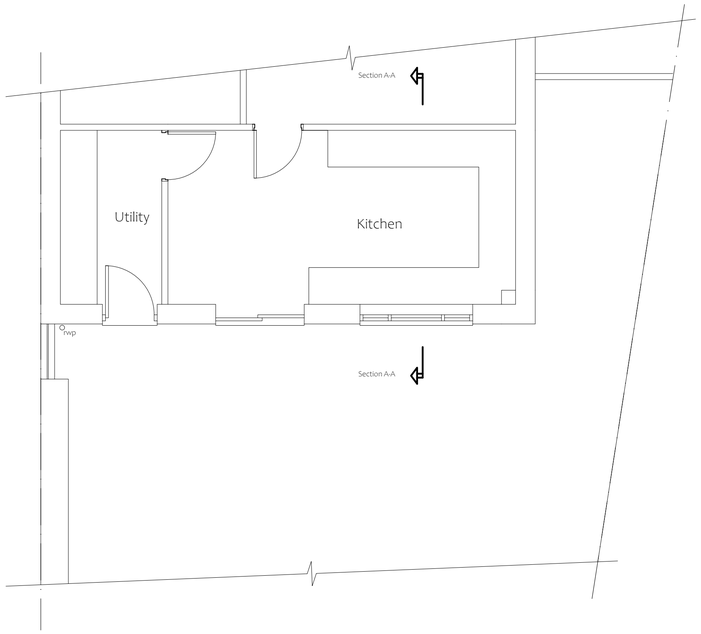

Existing Ground Floor Plan
Scale 1: 50

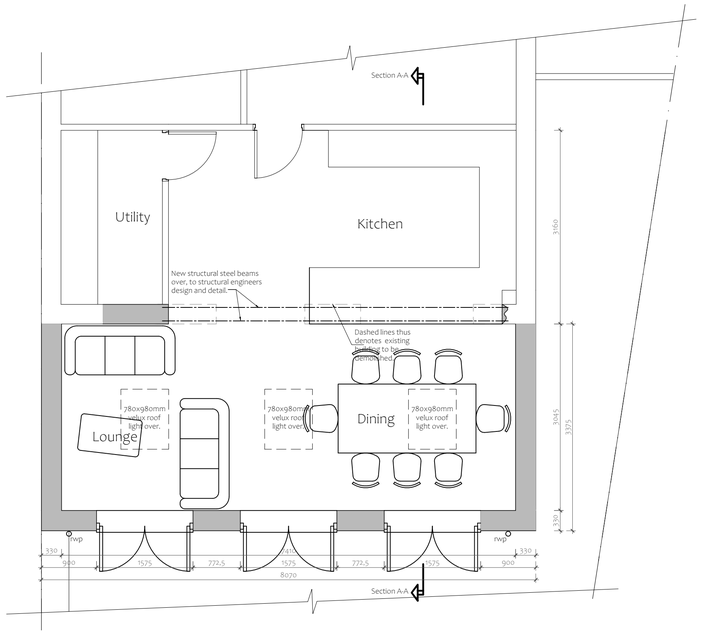

Proposed Ground Floor Plan
Scale 1: 50

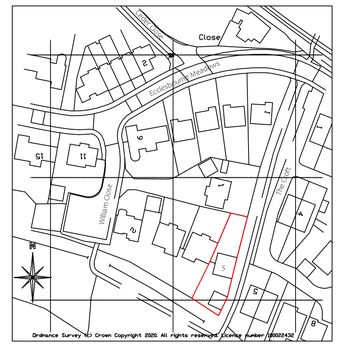

Site Location Plan
Scale 1: 1250

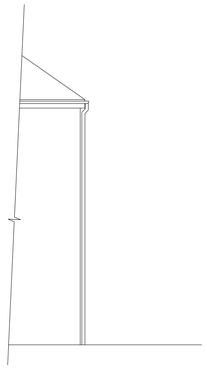

Existing Side Elevation
Scale 1: 100 (East)



Existing Rear Elevation
Scale 1: 100 (North)

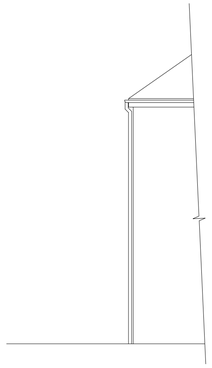

Existing Side Elevation
Scale 1: 100 (West)

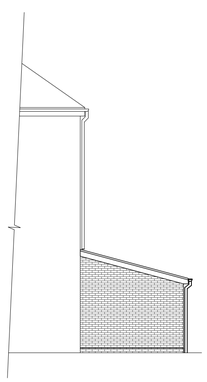

Proposed Side Elevation
Scale 1: 100 (East)



Proposed Rear Elevation
Scale 1: 100 (North)

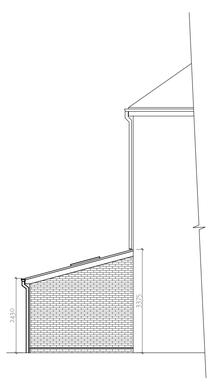

Proposed Side Elevation
Scale 1: 100 (West)

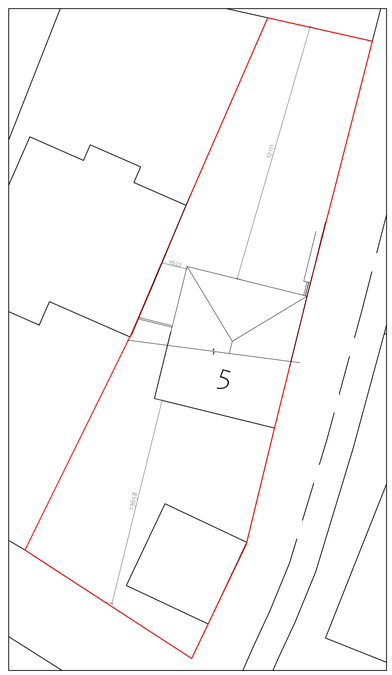

Existing Site block Plan
Scale 1: 200

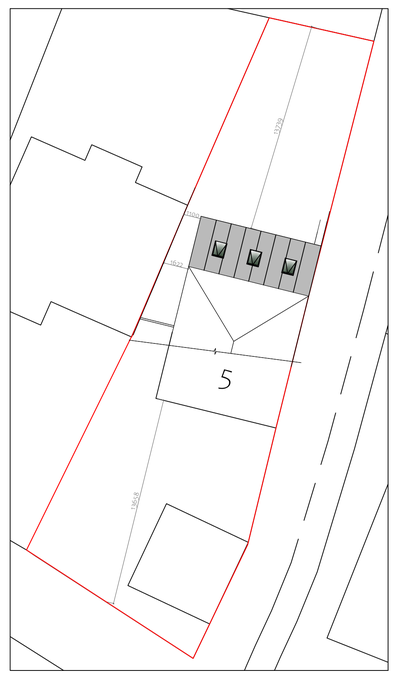

Proposed Site block Plan
Scale 1: 200

DO NOT SCALE:
From this drawing all dimensions are in millimetres unless otherwise stated any discrepancies are to be reported to Lacey & Owen Architectural Services Ltd.

RELEVANT DRAWINGS:
This drawing is to be read in conjunction with all other relevant drawings and details

DRAWING COPYRIGHT:
This drawing and all other relevant drawings is the property of Lacey & Owen Architectural Services Ltd. and should not copied or altered in any way without prior consent

PLANNING ISSUE

Rev	By	Date	Details
A	MO	30/09/20	Planning Issue

PROPOSED
Proposed Single Storey Rear Extension.

LOCATION
5 William Close
Duffield
DE56 4HN

CLIENT
Mr & Mrs Lennard

DRAWING TITLE
Details as Existing & Proposed

Drawn By	Date	Dwg.No	Rev
MO	September 2020	KJ3135/01	A

Scales @ A1			1:50	1:100	1:200	1:1250

139 Bath Street
Ilkeston
Derbyshire
DE7 8AS
LACEY & OWEN
ARCHITECTURAL SERVICES LTD
T: 0115 944 5138
E: enquiry@laceyandowen.co.uk
www.laceyandowen.co.uk
CIAT
REGISTERED PRACTICE