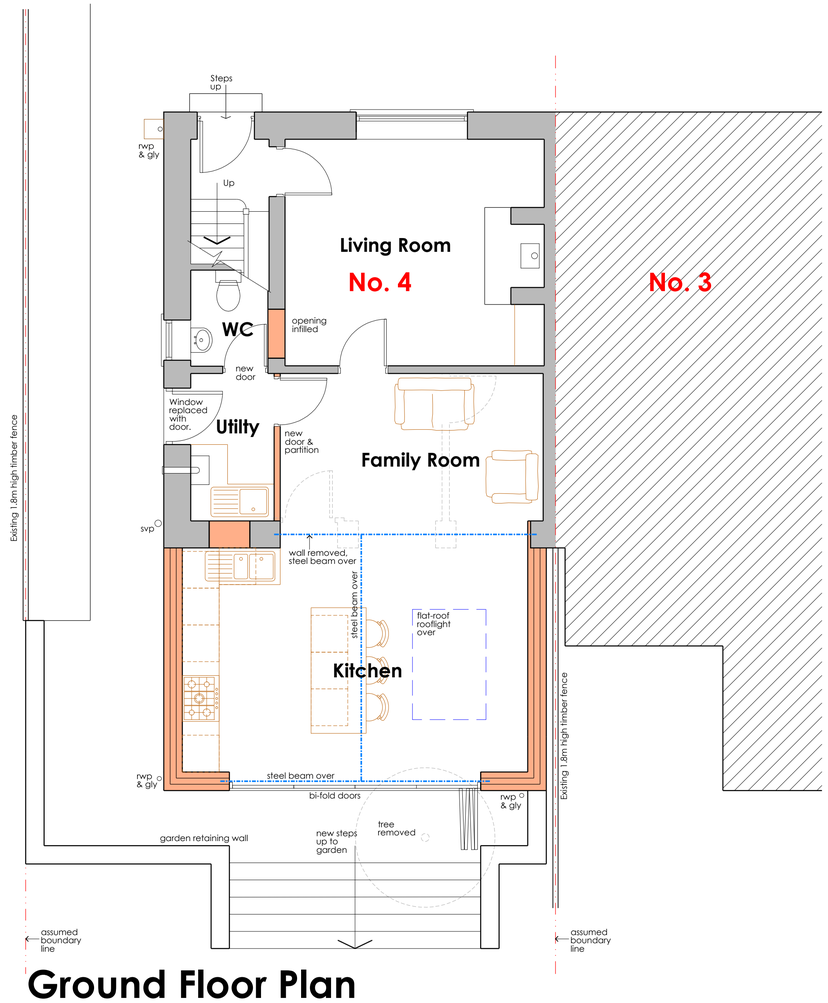

Ground Floor Plan

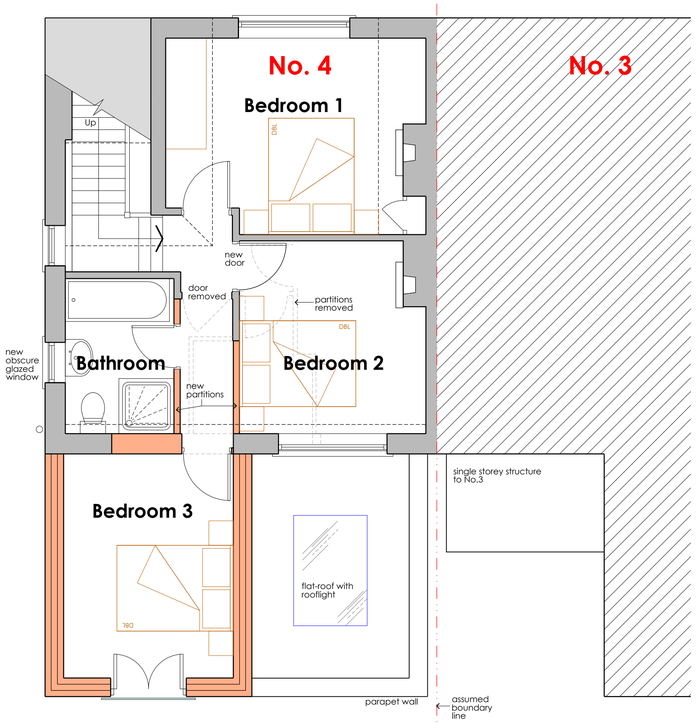

First Floor Plan

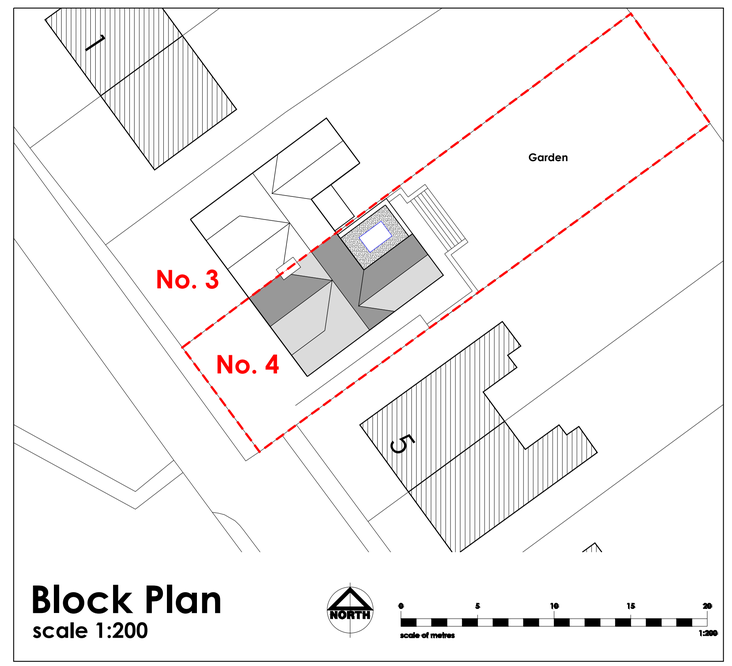

Block Plan
scale 1:200

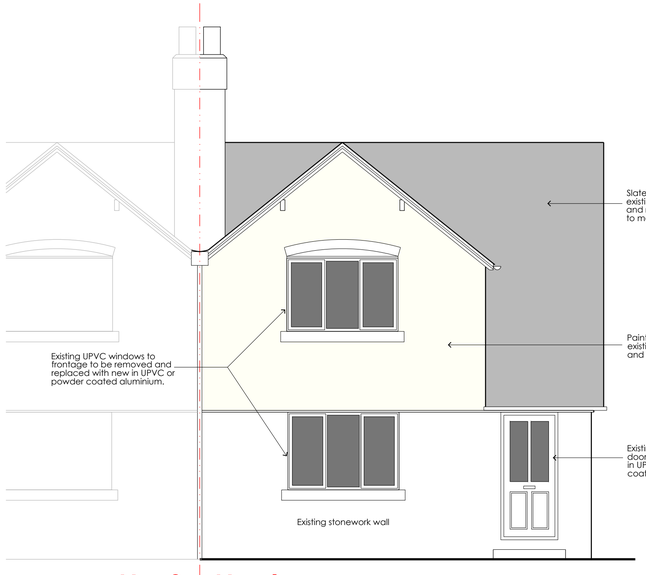

Front Elevation
(South West)

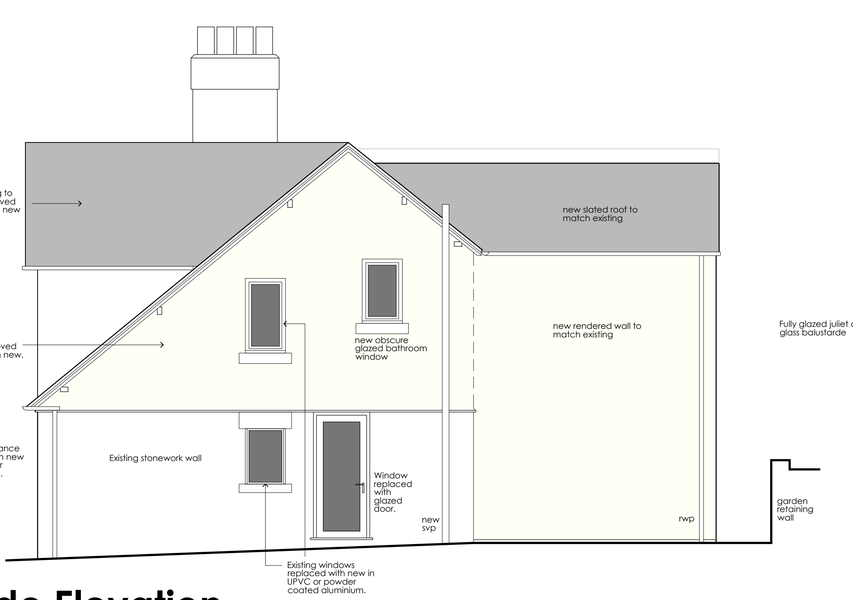

Side Elevation
(South East)

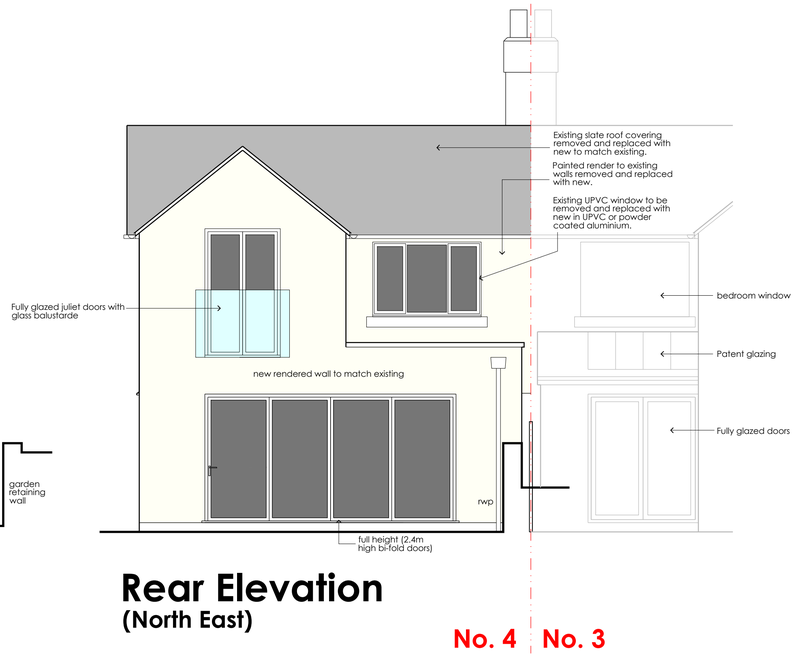

Rear Elevation
(North East)

REVISIONS:
A 22.09.20
Redesign
B 30.09.20
Planning Application.

DRAWING NUMBER: 1091-02B
STATUS: PLANNING
BASE FILE: survey.dwg
CLIENT: Mr D Perkins
PROJECT: 4 Bridge View, Milford, Derbyshire.
DRAWING: Proposed Arrangement.
DATE: Sept'20
SCALE: 1:50 & 1:200
SIZE: A1
DRAWN: JCS

DO NOT SCALE THIS DRAWING. REPRODUCTION SUBJECT TO COPYRIGHT.

JS:A architectural design project management
194 Church Lane
Hucknall Nottingham
NG15 8DZ
07976 716973
admin@js-a.co.uk
www.js-a.co.uk