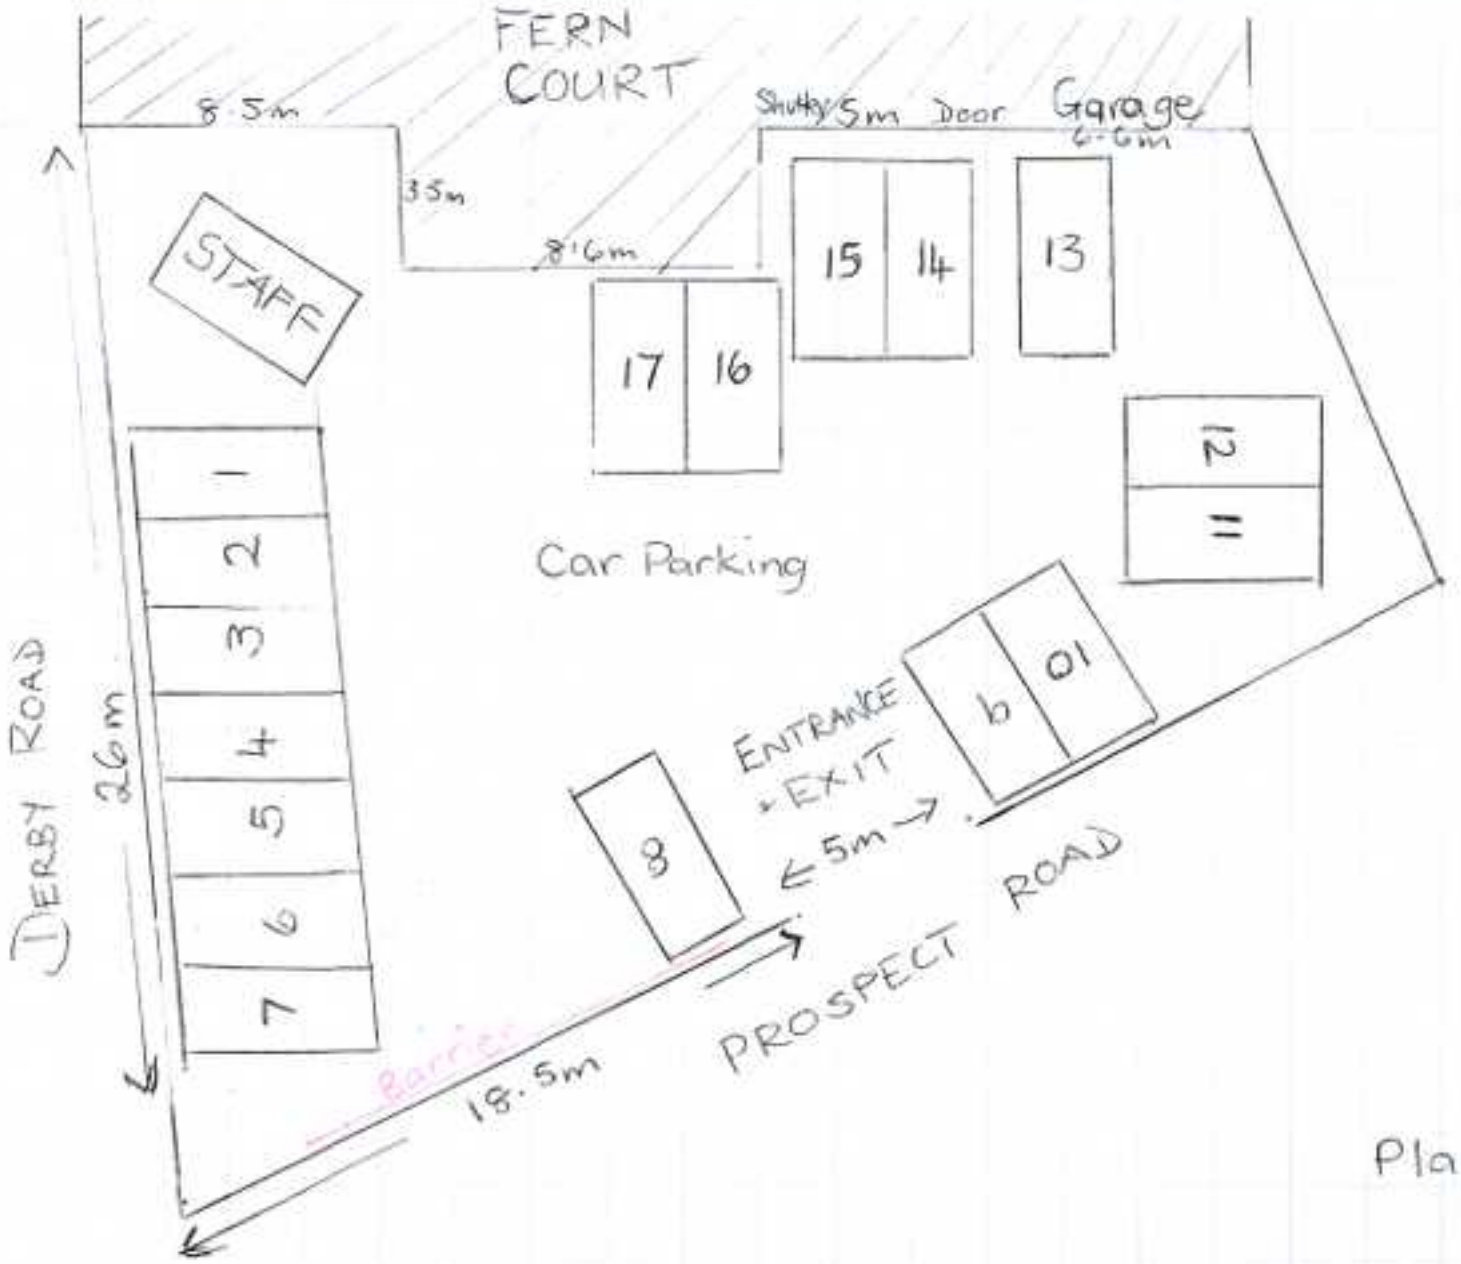

Planning Application
AVA/2019/1047
Fern Court
Derby Rd Denby DE56LG

Plan of car park showing new barrier erected. (This plan submitted 18/11/19)