AMENDENTS



REAR ELEVATION SOUTH WEST SCALE 1:50



SIDE ELEVATION SOUTH EAST SCALE 1:50

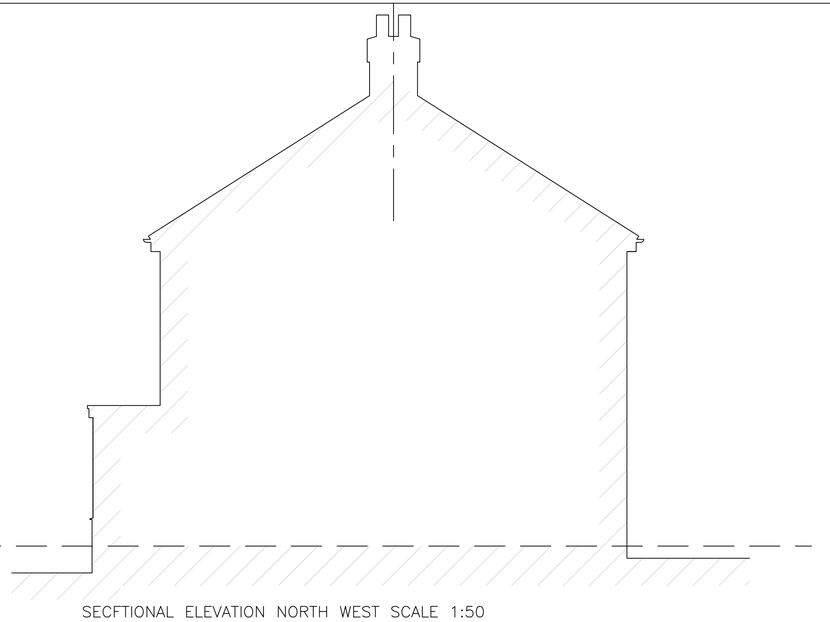

SECFTIONAL ELEVATION NORTH WEST SCALE 1:50

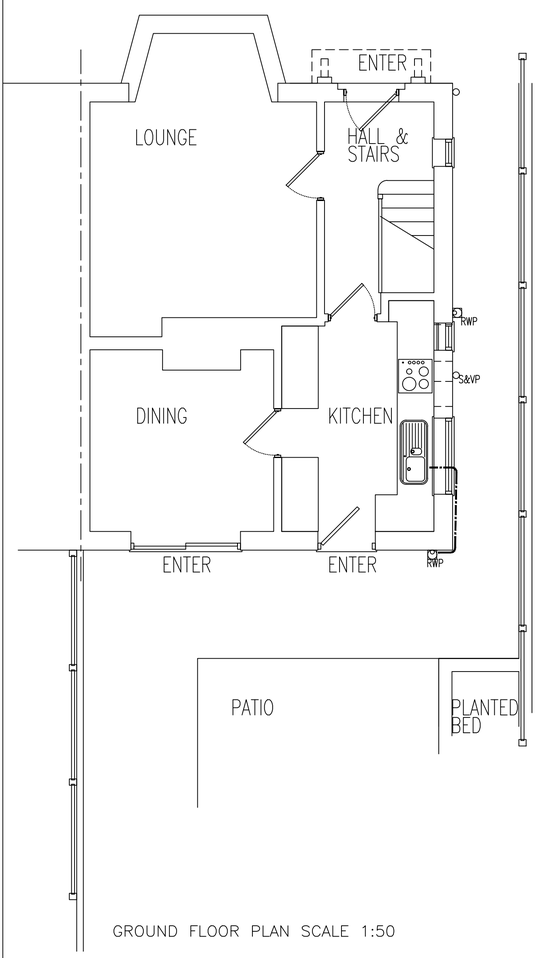

GROUND FLOOR PLAN SCALE 1:50

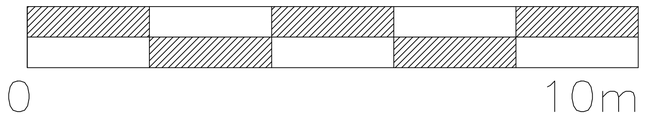

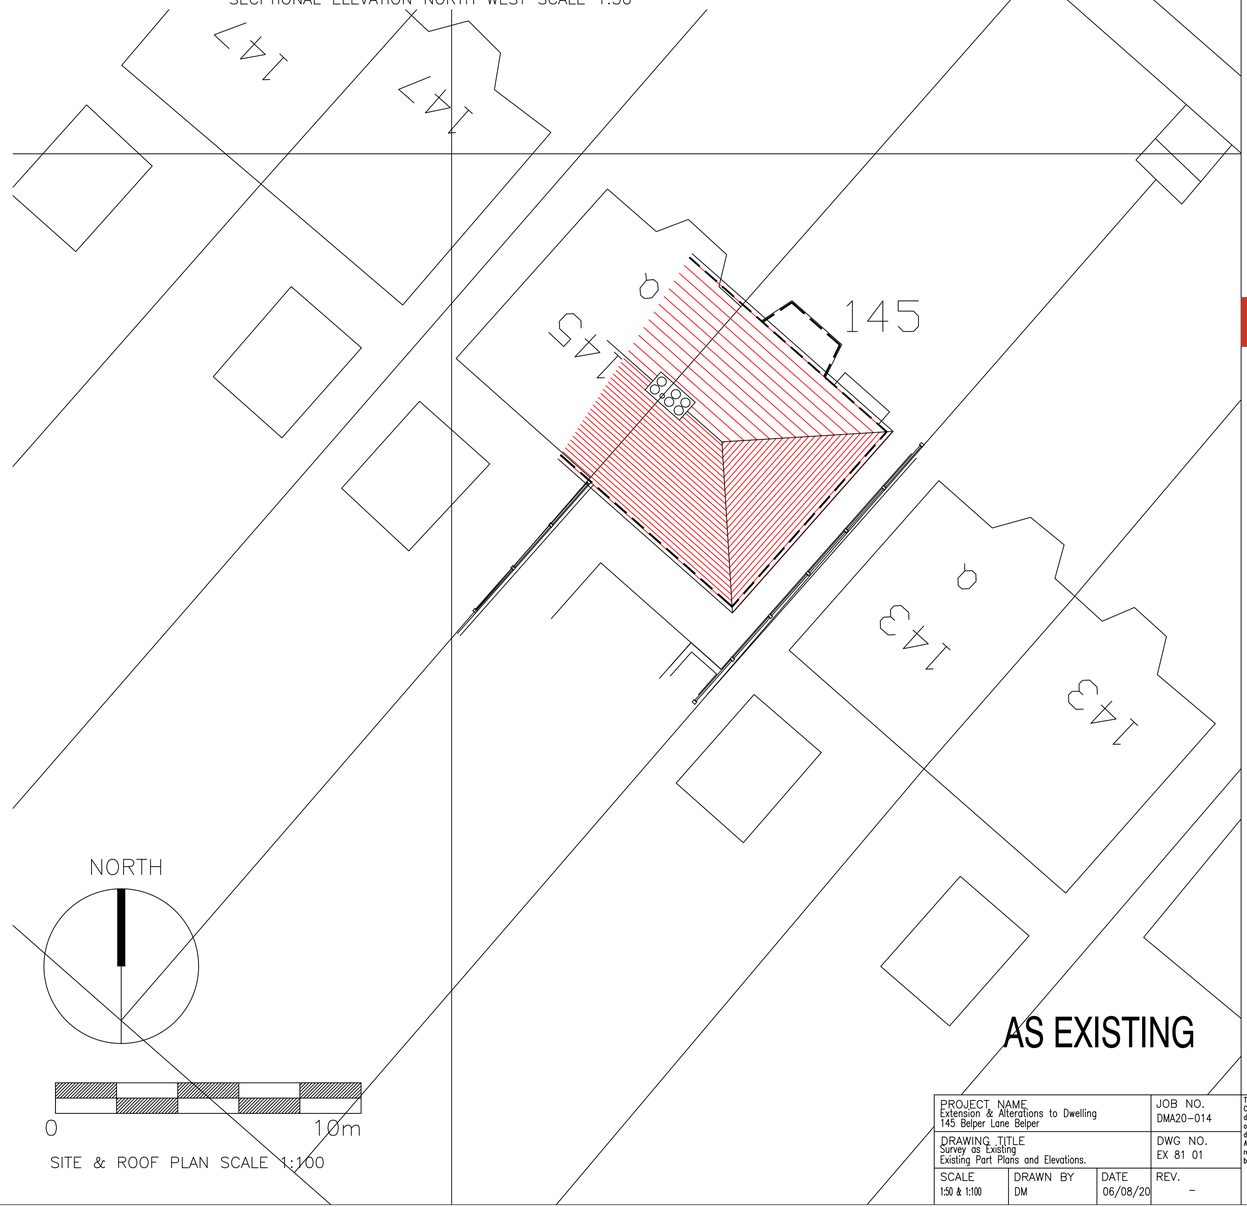

SITE & ROOF PLAN SCALE 1:100

AS EXISTING

PROJECT NAME Extension & Alterations to Dwelling 145 Belper Lane Belper			JOB NO. DMA20-014
DRAWING TITLE Survey as Existing Existing Part Plans and Elevations.			DWG NO. EX 81 01
SCALE 1:50 & 1:100	DRAWN BY DM	DATE 06/08/20	REV. -

This drawing is copyright
Contractor must check all dimensions on site, working only from grid & figure dimensions.
Any discrepancies are to be reported to the designer before work commences.

RIBA Chartered Practice

David McPhee Chartered Architect
1 Rutland Drive Mickleover Derby DE3 9FW Tel- 01332 988279 E mail- dave@davidmopheearchitect.co.uk