

REAR ELEVATION SOUTH WEST SCALE 1:50



SIDE ELEVATION SOUTH EAST SCALE 1:50

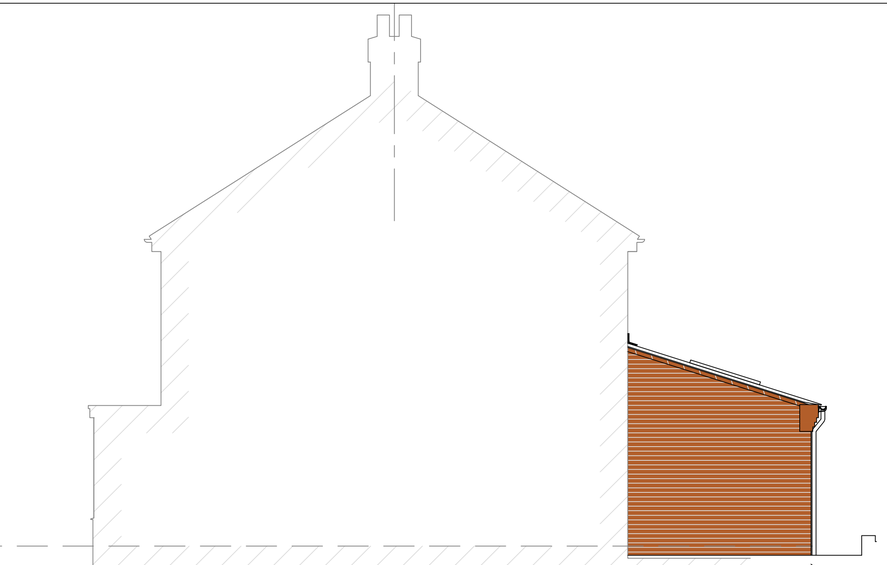

SECTIONAL ELEVATION NORTH WEST SCALE 1:50

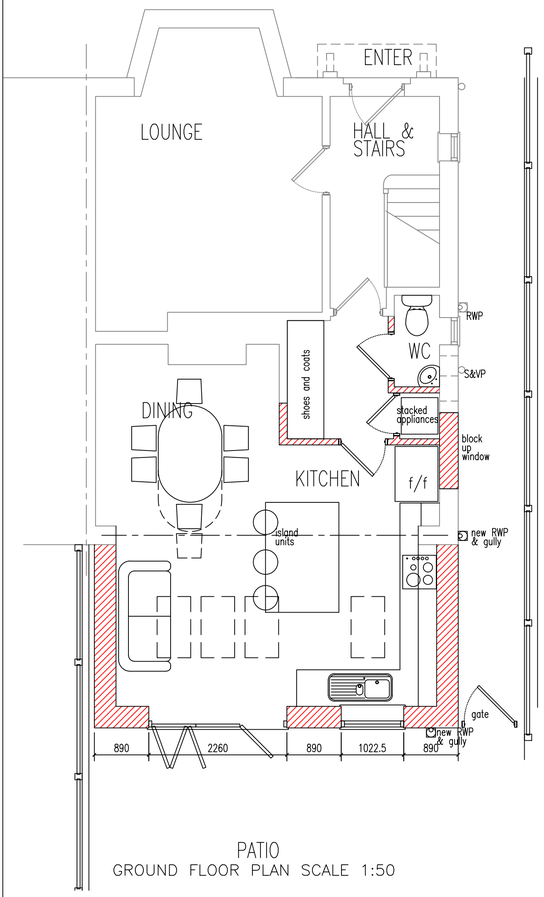


PATIO
GROUND FLOOR PLAN SCALE 1:50

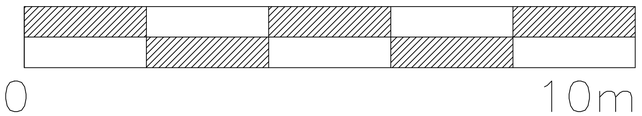


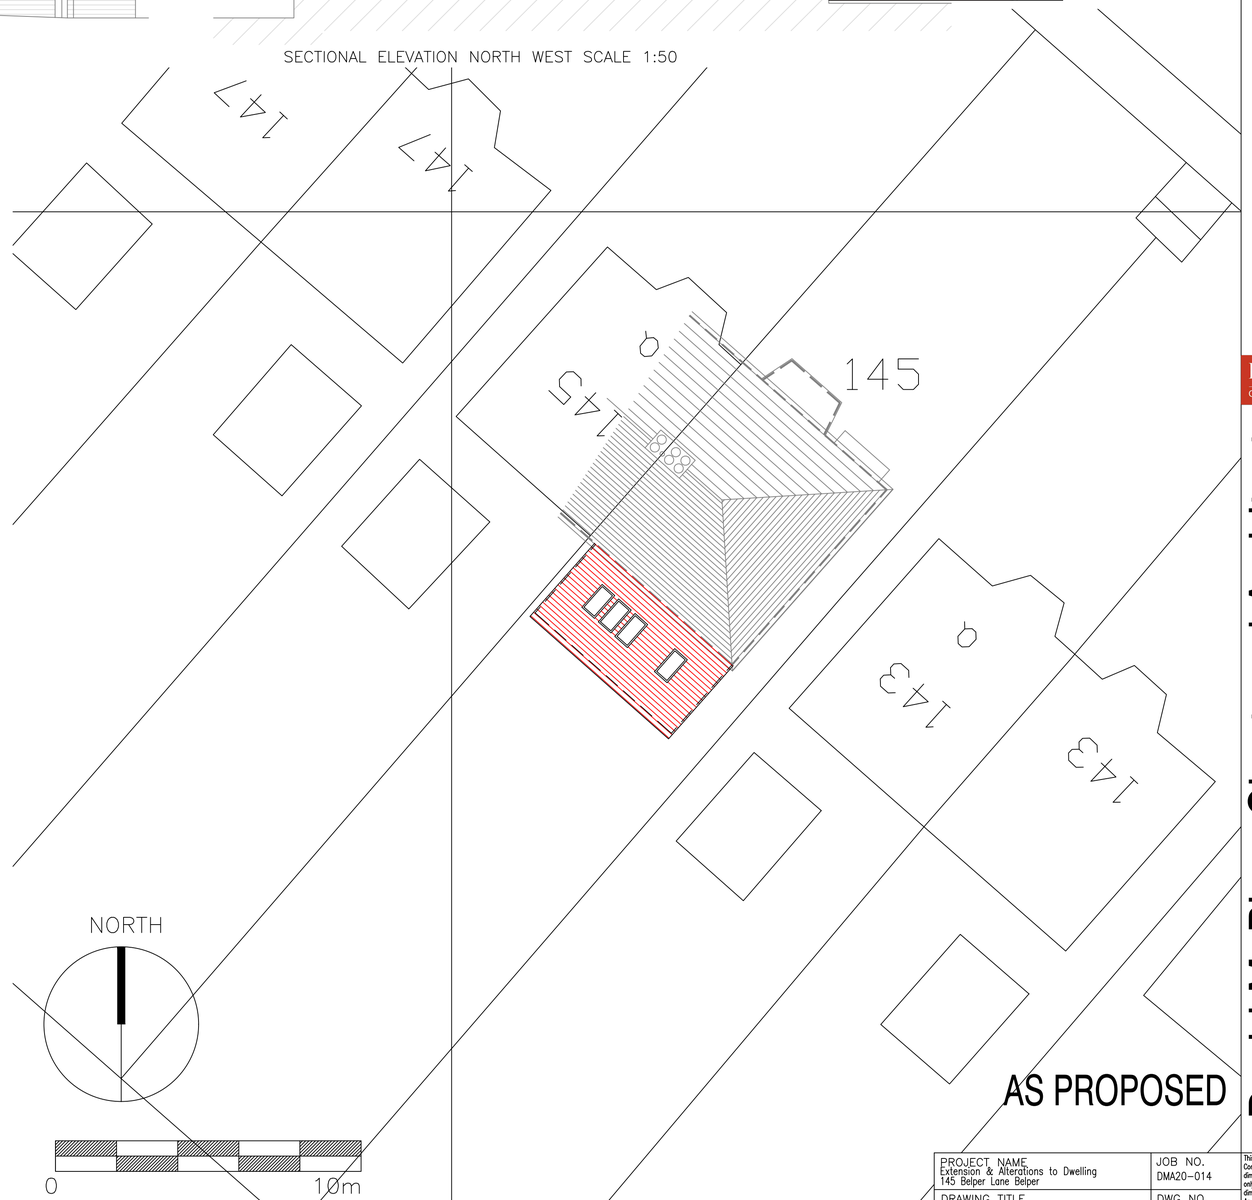


SITE & ROOF PLAN SCALE 1:100

AS PROPOSED

AMENDENTS
A kitchen door handed
DM 5/8/20

RIBA
Chartered Practice


David McPhee Chartered Architect
1 Rutland Drive Mickleover Derby DE3 9FW Tel- 01332 988279 E mail- dave@davidmcpheearchitect.co.uk


| | | | |
|---|---|---|---|
| PROJECT NAME<br>Extension & Alterations to Dwelling<br>145 Belper Lane Belper | | | JOB NO.<br>DMA20-014 |
| DRAWING TITLE<br>Scheme Design 01<br>Part Plans and Elevations as Proposed. | | | DWG NO.<br>SK 81 01 |
| SCALE<br>1:50 & 1:100 | DRAWN BY<br>DM | DATE<br>24/09/20 | REV.<br>A |


This drawing is copyright
Contractor must check all dimensions on site, working only from grid & figure dimensions.
Any discrepancies are to be reported to the designer before work commences.