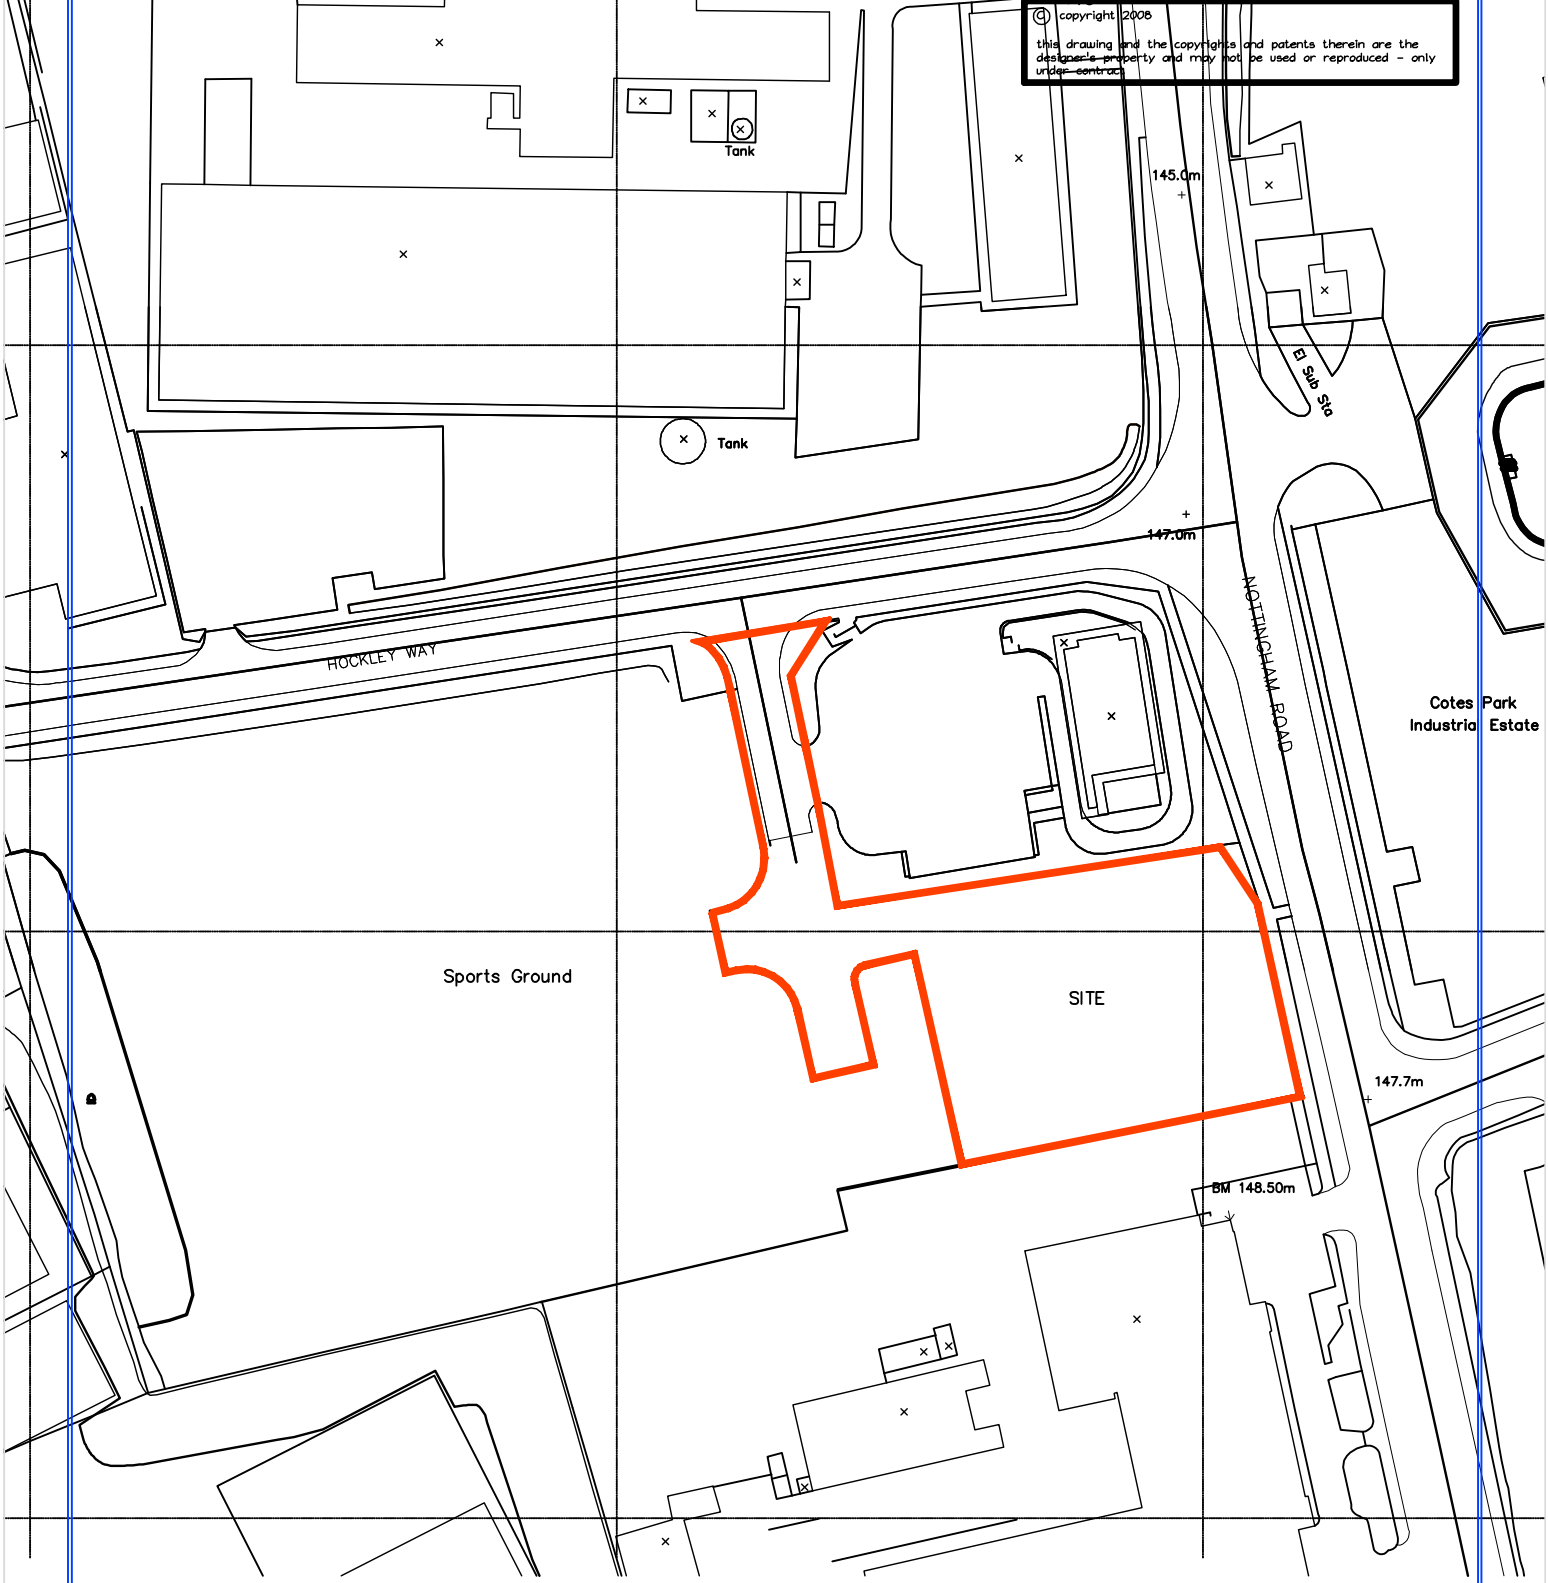

location plan
(scale 1:1250)

