© copyright 2019

This drawing and the copyrights and patents therein are the designer's property and may not be used or reproduced - only under contract.

ALL DIMENSIONS TO BE CHECKED ON SITE.

DO NOT SCALE FROM THIS DRAWING EXCEPT FOR THE PURPOSES OF LOCAL AUTHORITY PLANNING

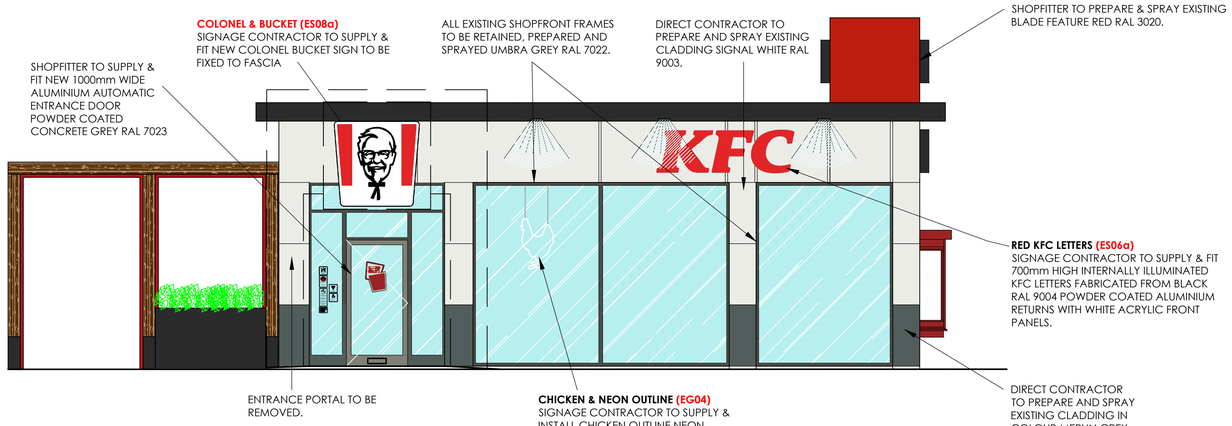

Proposed front elevation

scale - 1:50 @ A1 / 1:100 @ A3

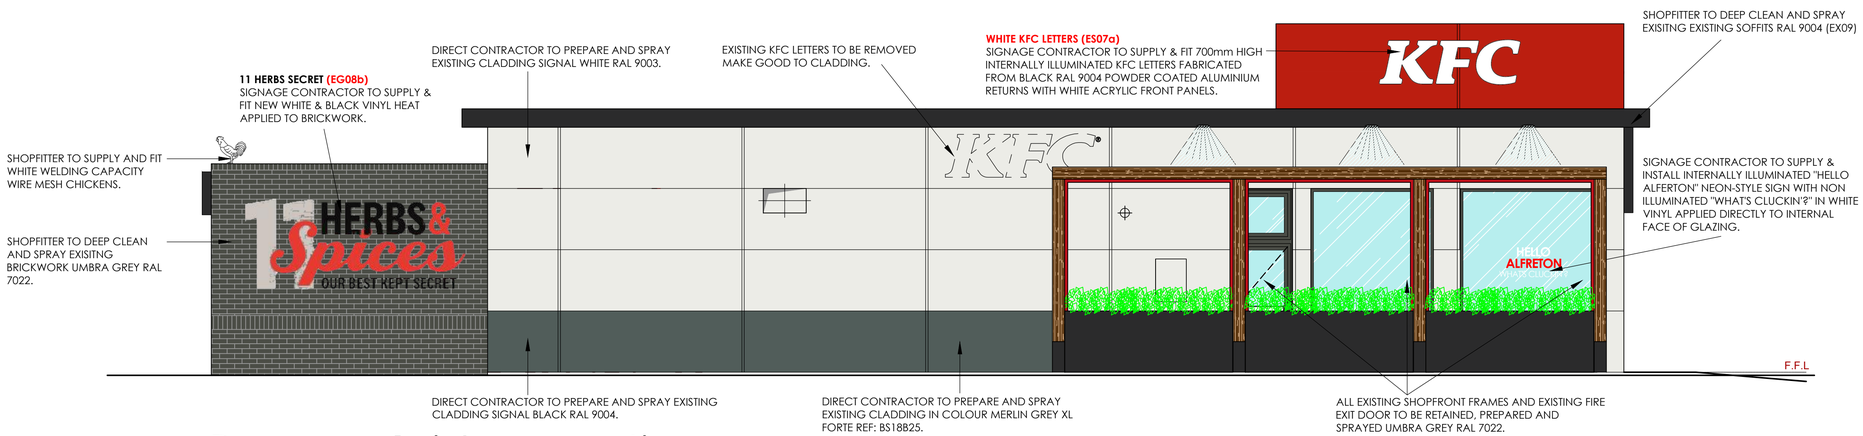

Proposed side elevation

scale - 1:50 @ A1 / 1:100 @ A3

SIGNAGE CONTRACTOR TO ALLOW FOR STRIPPING OUT & CARTING AWAY ALL EXISTING SIGNAGE.

ELECTRICAL CONTRACTOR TO ALLOW FOR PROVIDING POWER TO ALL ILLUMINATED SIGNAGE, REUSING EXISTING WHERE POSSIBLE.

rev	date	description
H	24/9/20	pergola seating area shown; rear and side elevation moved to drawing G212.
G	26/8/20	entrance door altered to show new automatic door; new canopy lights shown.
F	19/8/20	entrance portal removed; downlights shown to soffits; "HELLO ALFRETON" and illuminated chicken moved windows; KFC letters to rear elevation position to be retained but changed for new; chicken and footprints vinyl removed; note to show delivery doors have already been replaced with new; finishes updated to latest KFC specification
E	20/7/20	entrance portal to be retained and sprayed red RAL 3020; KFC letters to rear and side elevation to be removed
D	20/3/20	new style KFC letters shown; brickwork to be sprayed umbra grey RAL 7022; blade feature to be sprayed red RAL 3020.
C	12/3/20	existing cladding to building to be cleaned, prepared and re-sprayed.
B	10/3/20	brickwork to yard sprayed black
A	31/1/20	entrance portal removed and proposed extension omitted

Frank Belshaw
Building Surveyors Limited
wheatley springs barn, wheatley lane road, barrowford, nelson, lancashire. BB9 6QS.
tel no. (01282) 699668. fax no. (01282) 602447.

Gastronomy Foods (UK) Ltd

IMAGE ENHANCEMENT

store address
ALFRETON
NOTTINGHAM ROAD,
SOMERCOTES,
ALFRETON.
DE55 4HQ.

client
GASTRONOMY FOODS UK LTD

drawing title
PROPOSED
EXTERNAL ELEVATIONS - SHEET 1

drawn by	checked	date
SES	----	18/11/19
store no.	scale	
030/26	1:50 @ A1	

KFC drawing no.	FB ref.	revision
3026/2019/G211	2019/88	H