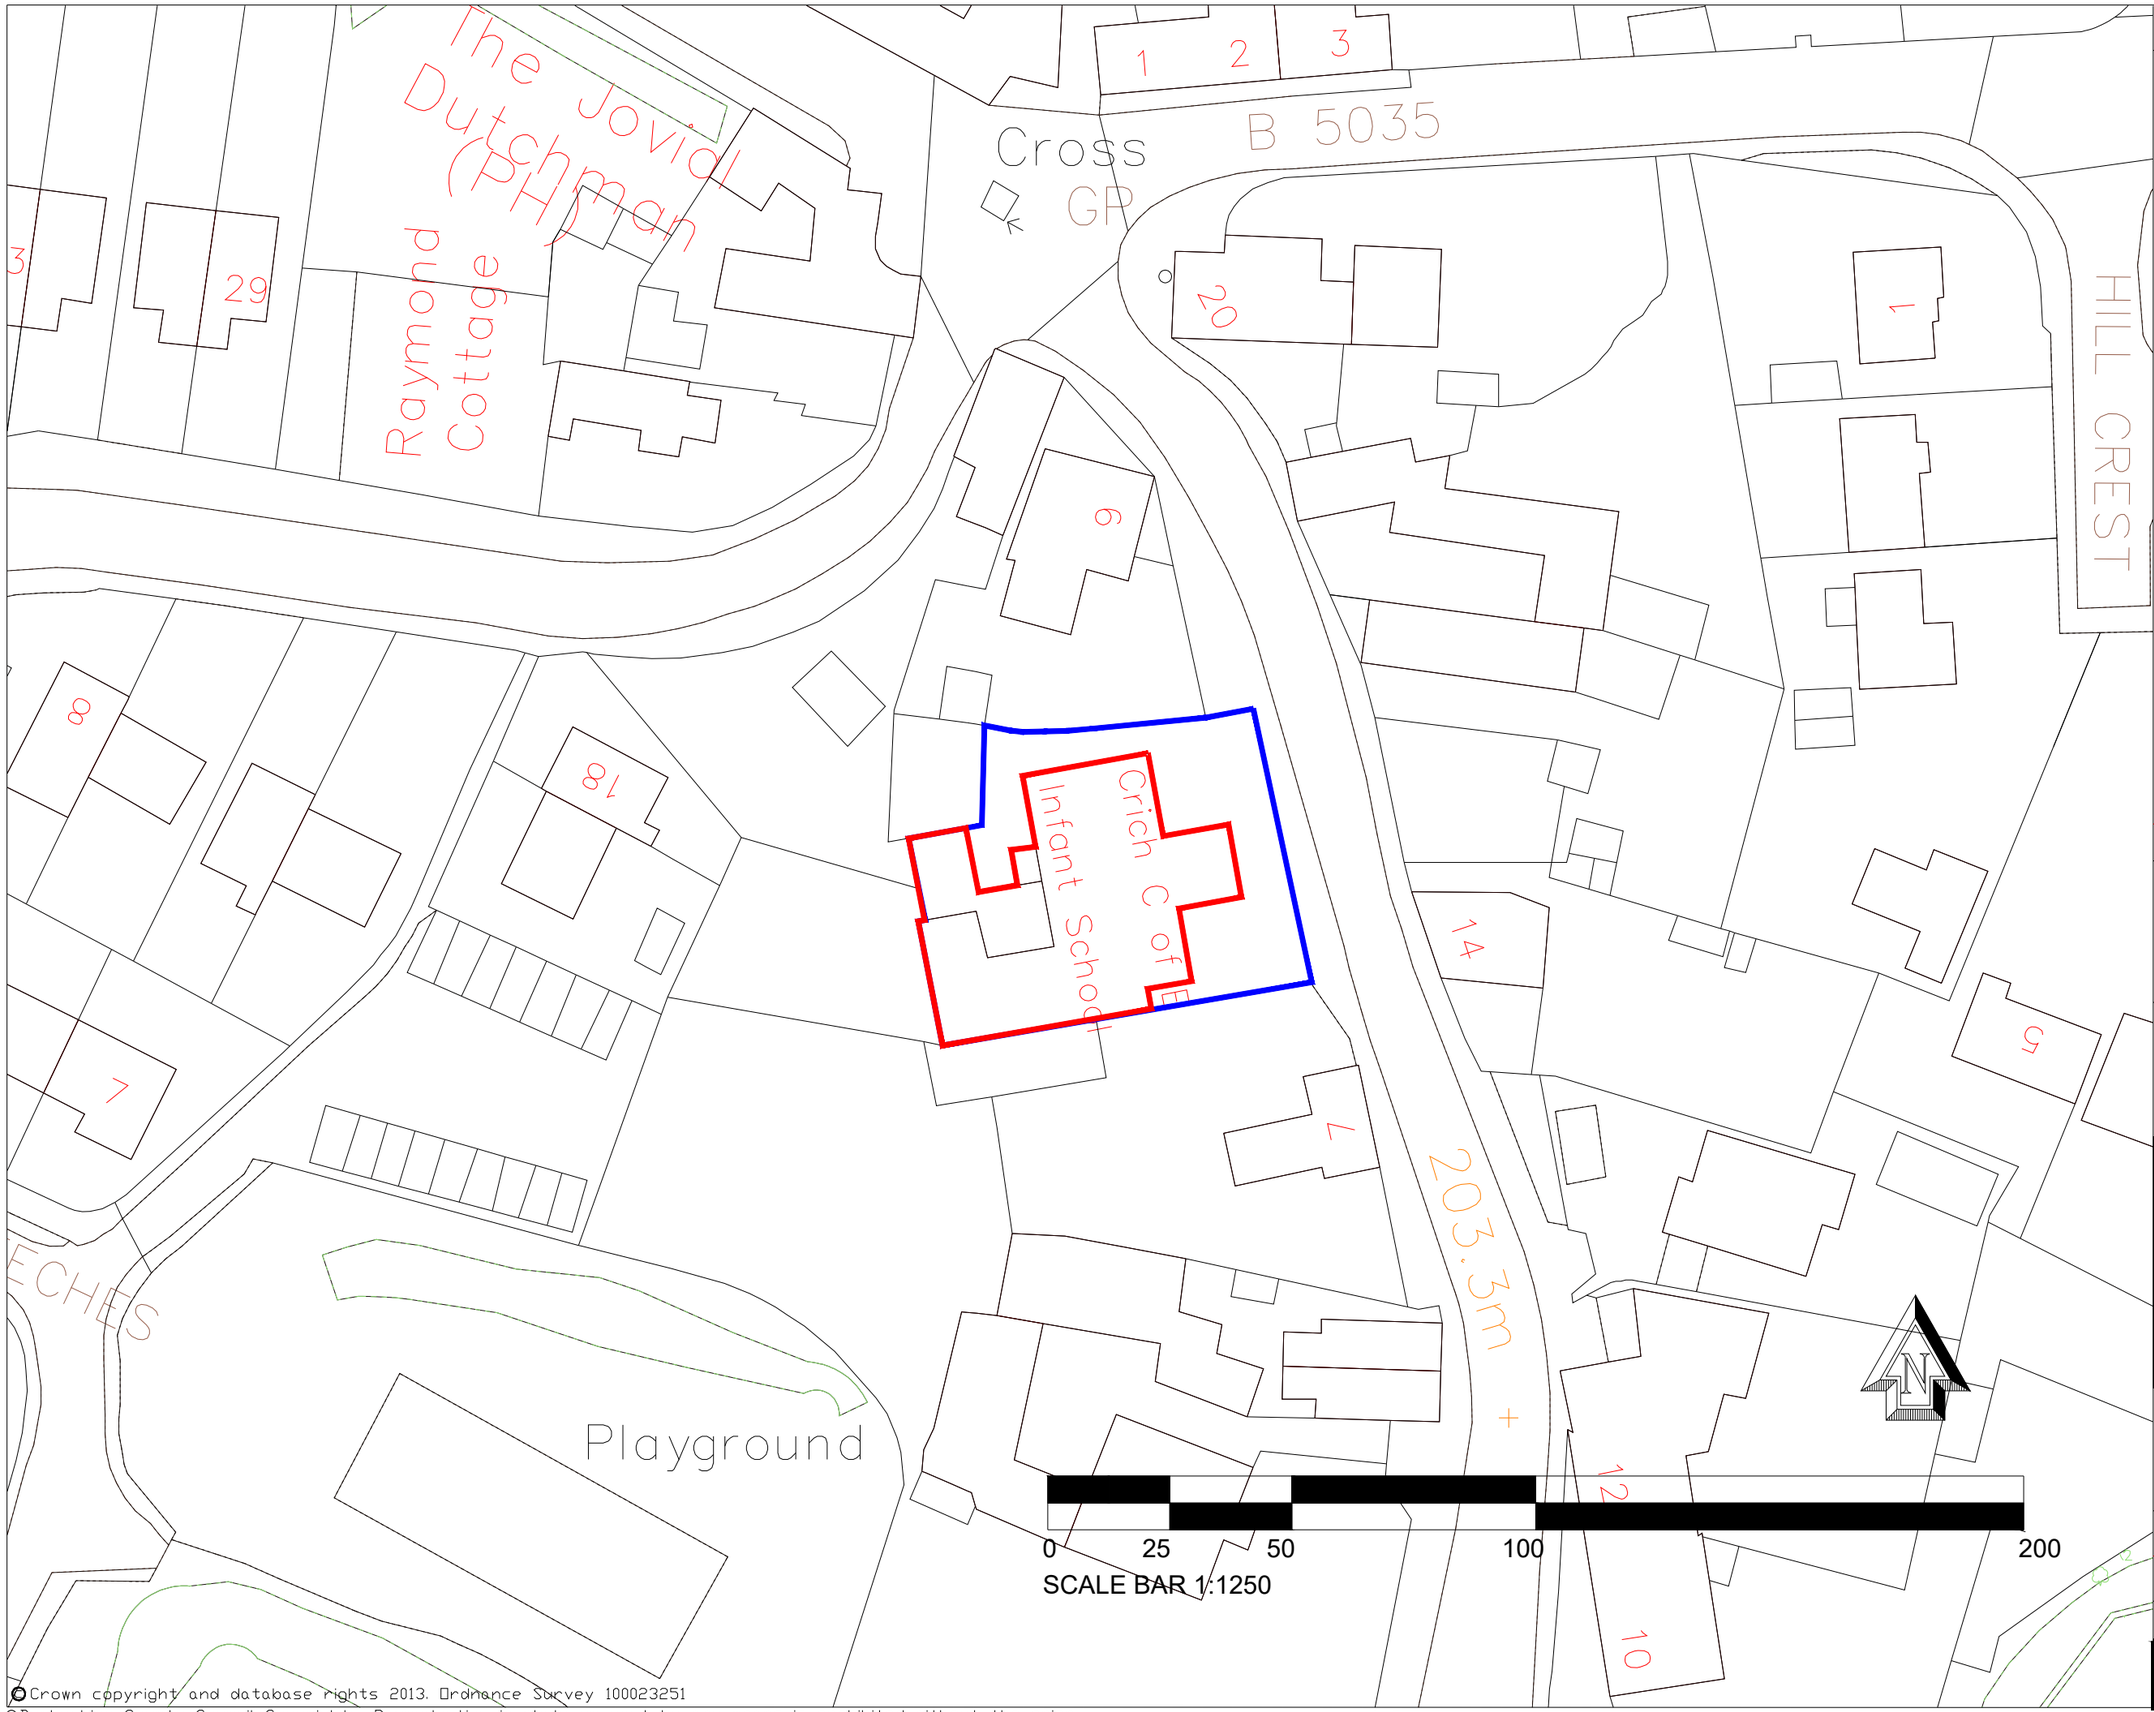

© Crown copyright and database rights 2013. Ordnance Survey 100023251
© Derbyshire County Council Copyright: Reproduction in whole or part by any means is prohibited without the prior written permission of the Director of Corporate Resources

Classification
CONTROLLED

Health & Safety Information
(Refer to Pre-Tender CDM Documentation)

Rev.	Details of Revision	Date	Initial

Derbyshire County Council
Corporate Property
Director of Property
Chatsworth Hall, Matlock, DE4 3FW
Tel. (01629) 580000
Fax. (01629) 536266

Partner Details

Project
Crich CE (C) Infant School
Slate Roof Renewal

UPRN Number
1111-01

Drawing Number	Revision
PBS19-143/D001	

Title
Site Location Plan

Scale	Drawn	Checked
1:1250	CD	
Original Size	Date	Date
A3	04/03/20	

Status
[redacted]
Originator