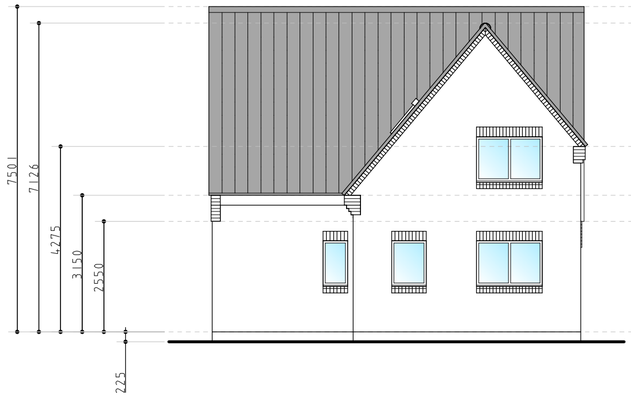

01 01 EXISTING FRONT ELEVATION
SCALE 1:100

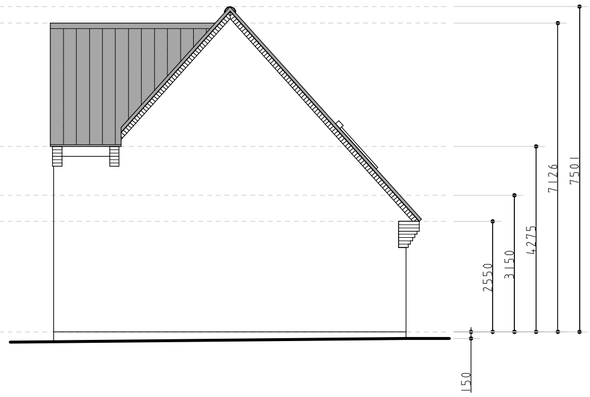

02 01 EXISTING SIDE ELEVATION
SCALE 1:100

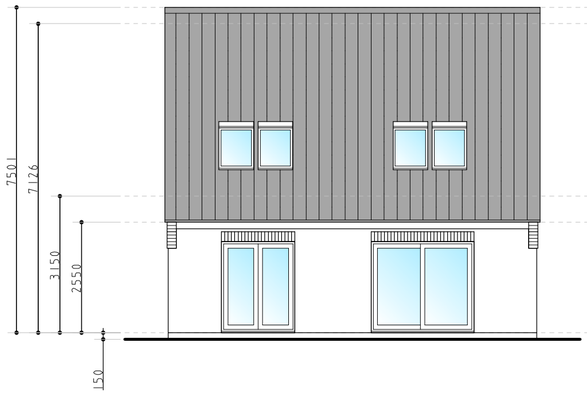

03 01 EXISTING REAR ELEVATION
SCALE 1:100

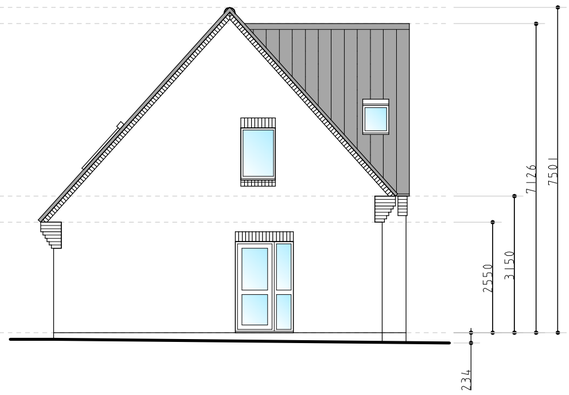

04 01 EXISTING SIDE ELEVATION
SCALE 1:100

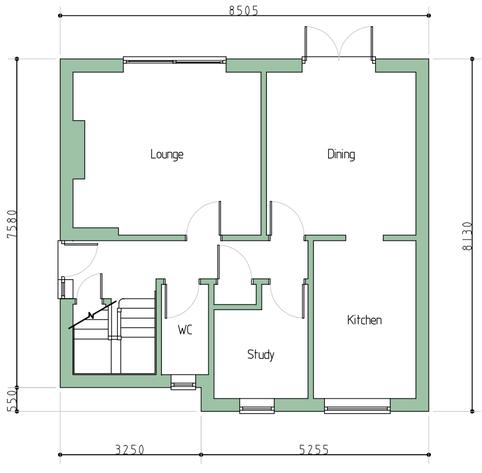

05 01 EXISTING GROUND FLOOR PLAN
SCALE 1:100

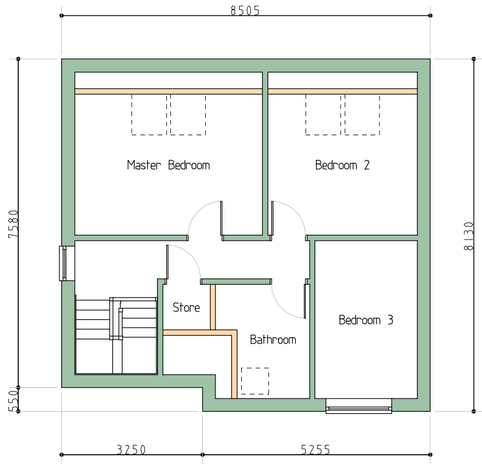

06 01 EXISTING FIRST FLOOR PLAN
SCALE 1:100

Notes:

Amendments

No.	Description	Date
A	Original	26 Aug 2020
B	-	-
C	-	-
D	-	-
E	-	-
F	-	-
G	-	-
H	-	-
I	-	-
J	-	-

Josef ARCHITECTURE

69 Laceyfields Road
Heanor
Derbyshire
DE75 7HU

t: 01773 68 72 68
info josefarchitecture.co.uk
www.josefarchitecture.co.uk
Company No. 06264542

Project:
Single storey side extension and internal alterations

Employer:
Mr & Mrs Smith

Site Address:
3 Clay Lane
Heanor
Derbyshire
DE75 7UT

Title:
Existing plans and elevations

Scale	1:100	Drawing	20/010/01
Size	A2	Drawn By	JAS

Do not scale from these drawings unless printed to the parameters stated above. All dimensions shown are nominal and must be checked on site prior to ordering materials or commencing of works. These drawings are Copyright protected. They may not be reproduced without the express written permission of Josef Architecture Limited.