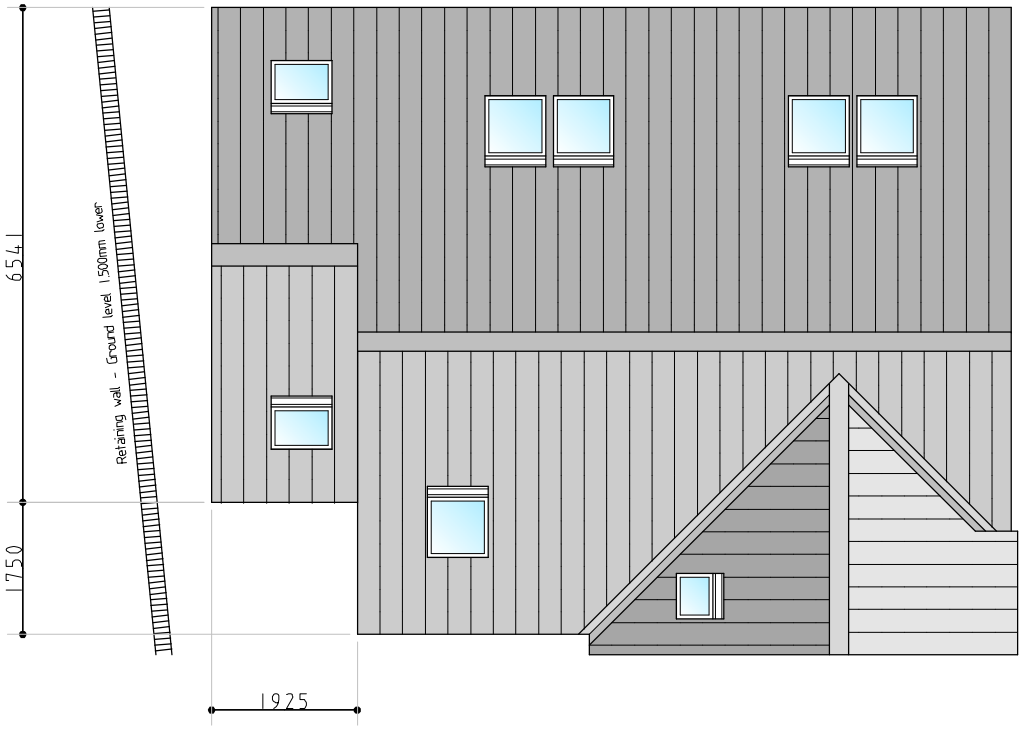

01/05 PROPOSED ROOF PLAN
SCALE 1:100

Notes:

Amendments

No.	Description	Date
A	Original	3 Oct 2020
B	-	-
C	-	-
D	-	-
E	-	-
F	-	-
G	-	-
H	-	-
I	-	-
J	-	-

Josef ARCHITECTURE

69 Laceyfields Road
Heanor
Derbyshire
DE75 7HJ

t: 01773 68 72 68

info@josefarchitecture.co.uk
josefarchitecture.co.uk

Company No. 06264542

Project:
Proposed single storey side extension and internal alterations

Employer:
Mr & Mrs Smith

Site Address:
3 Clay Lane
Heanor
Derbyshire
DE75 7UT

Title:
Proposed roof plan

Scale	1:100	Drawing	20/010/05
Size	A4	Drawn By	JAS

Do not scale from these drawings unless printed to the parameters stated above. All dimensions shown are nominal and must be checked on site prior to ordering materials or commencing of works. These drawings are Copyright protected. They may not be reproduced without the express written permission of Josef Architecture Limited.