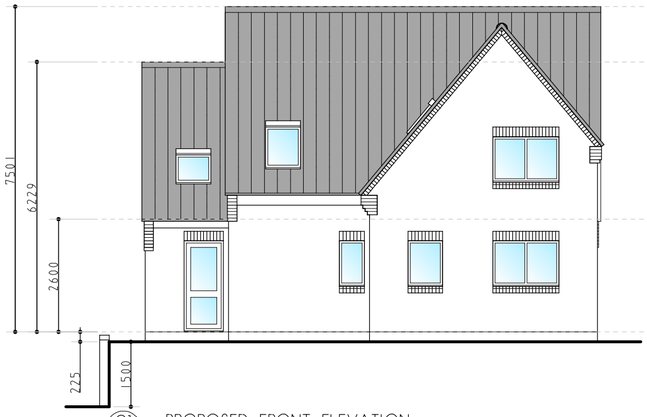

01 02 PROPOSED FRONT ELEVATION
SCALE 1:100

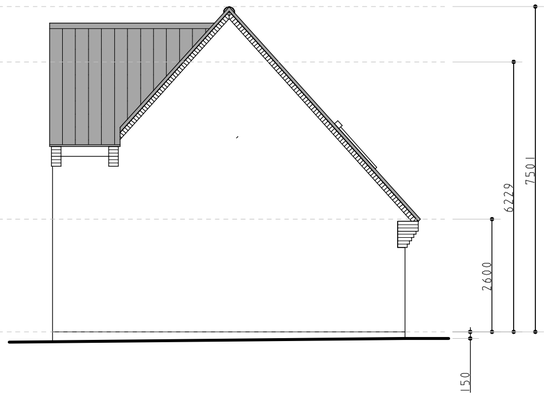

02 02 PROPOSED SIDE ELEVATION
SCALE 1:100



03 02 PROPOSED REAR ELEVATION
SCALE 1:100

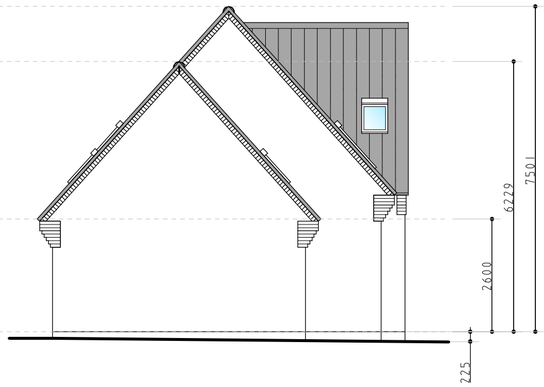

04 02 PROPOSED SIDE ELEVATION
SCALE 1:100

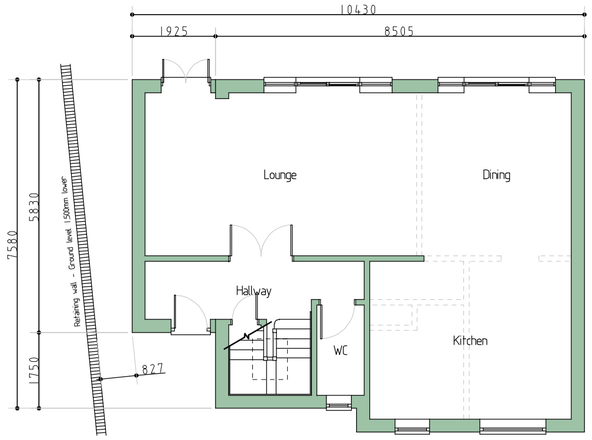

05 02 PROPOSED GROUND FLOOR PLAN
SCALE 1:100

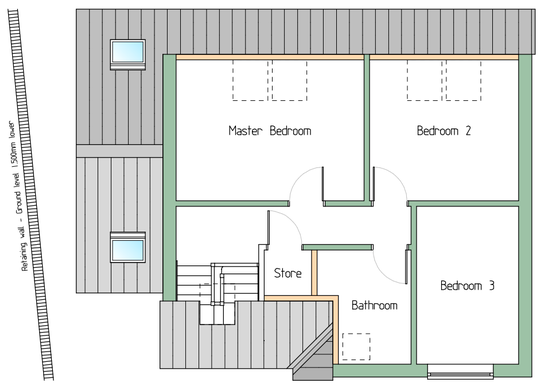

06 02 PROPOSED FIRST FLOOR PLAN
SCALE 1:100

Notes:

Amendments

No.	Description	Date
A	Original	26 Sept 2020
B	–	–
C	–	–
D	–	–
E	–	–
F	–	–
G	–	–
H	–	–
I	–	–
J	–	–

Josef ARCHITECTURE

69 Laceyfields Road
Heanor
Derbyshire
DE75 7HU

t: 01773 68 72 68
info josefarchitecture.co.uk
www.josefarchitecture.co.uk
Company No. 06264542

Project:
Single storey side extension and internal alterations

Employer:
Mr & Mrs Smith

Site Address:
3 Clay Lane
Heanor
Derbyshire
DE75 7UT

Title:
Proposed plans and elevations

Scale	1:100	Drawing	20/010/02
Size	A2	Drawn By	JAS

Do not scale from these drawings unless printed to the parameters stated above. All dimensions shown are nominal and must be checked on site prior to ordering materials or commencing of works. These drawings are Copyright protected. They may not be reproduced without the express written permission of Josef Architecture Limited.