

Front Elevation - South
Scale 1:100

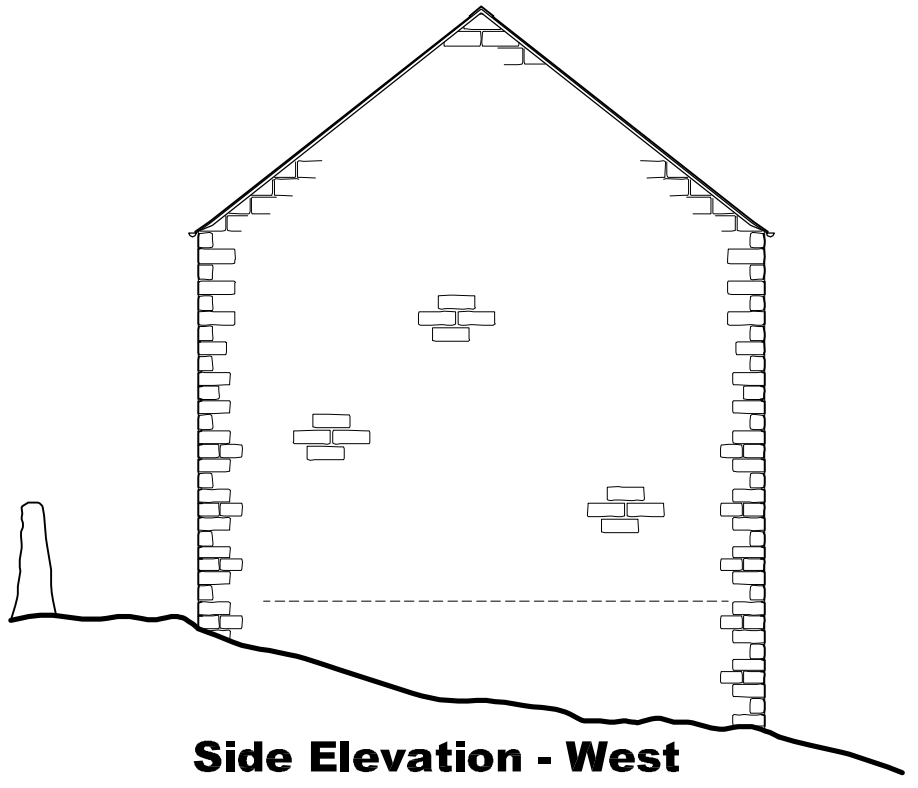

Side Elevation - West
Scale 1:100

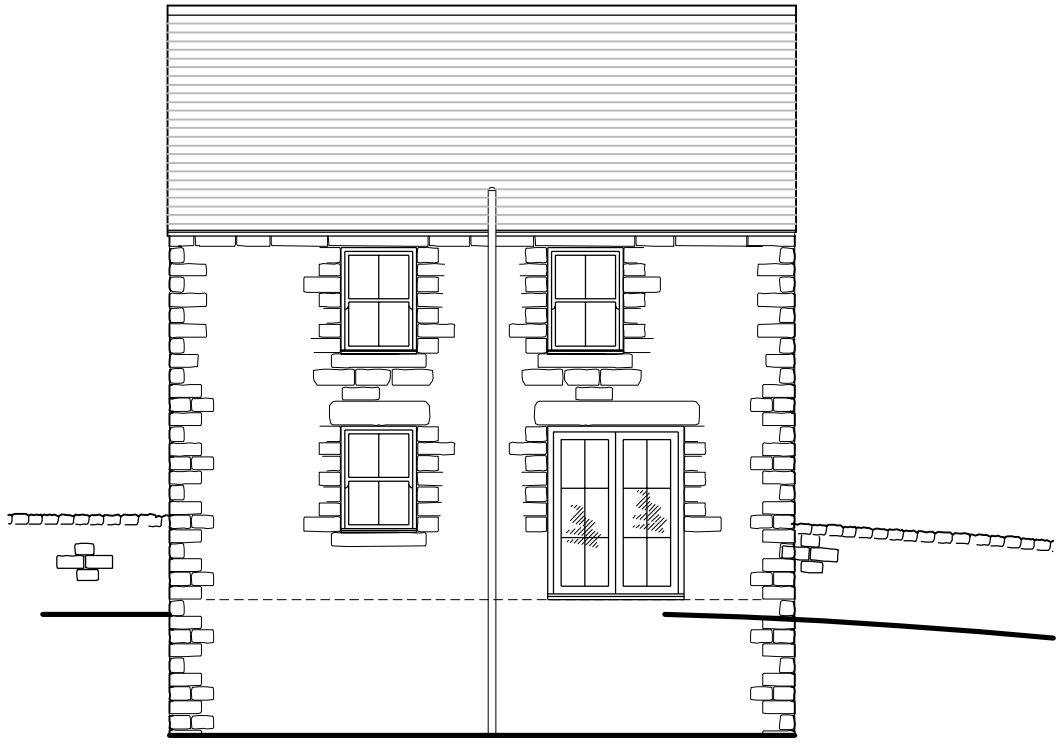

Rear Elevation - North
Scale 1:100

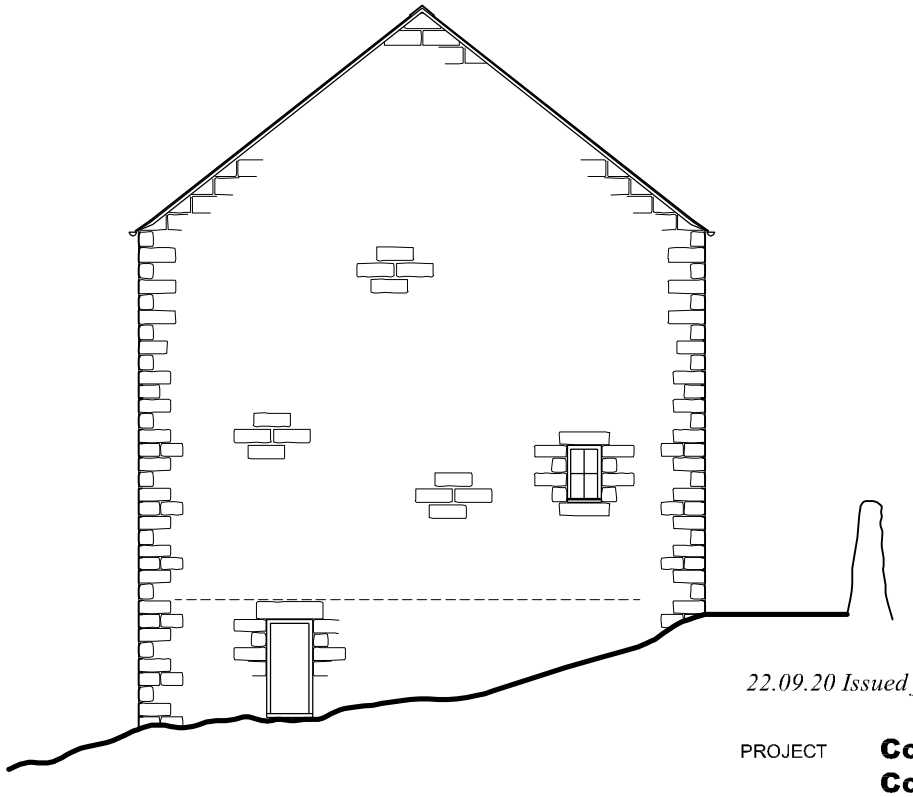

Side Elevation - East
Scale 1:100

0 5 10

Scale 1:100 at A3

22.09.20 Issued for Planning

PROJECT **Cottage at 49-51 Coddington lane**

DRAWING **Extension to Cottage**

SCALE As Indicated

DATE Sept 2020

DRAWING NO 11427/25

MARTIN TUCKER LTD
Architectural Services & Interior Designers

Low Leas Barns
Low Leas
Riber
Derbyshire DE4 5JR

Tel: 01629 530707
Web: martintucker.net
Mobile: 07771 565439