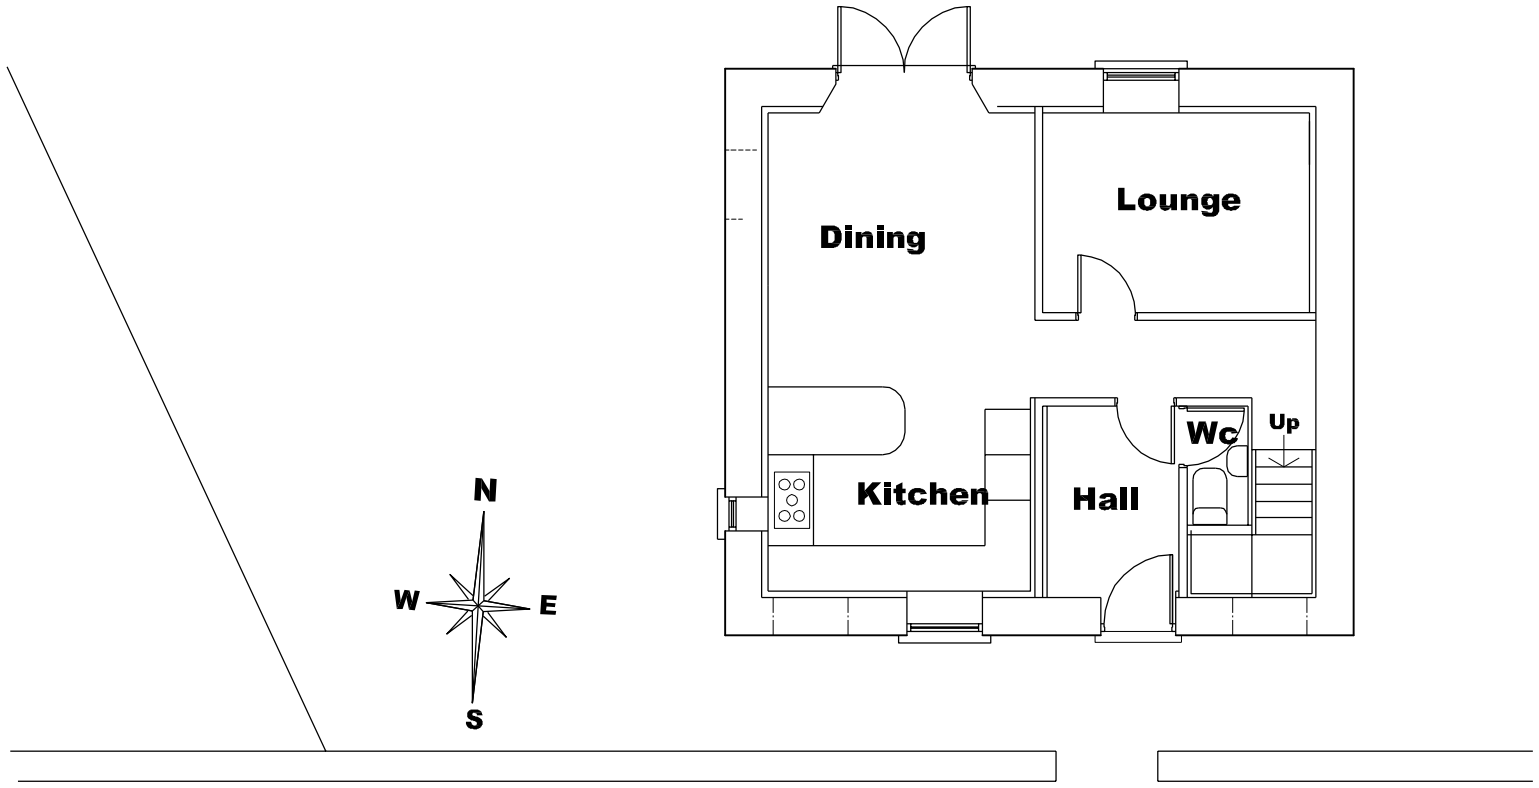

Ground Floor Plan
Scale 1:100

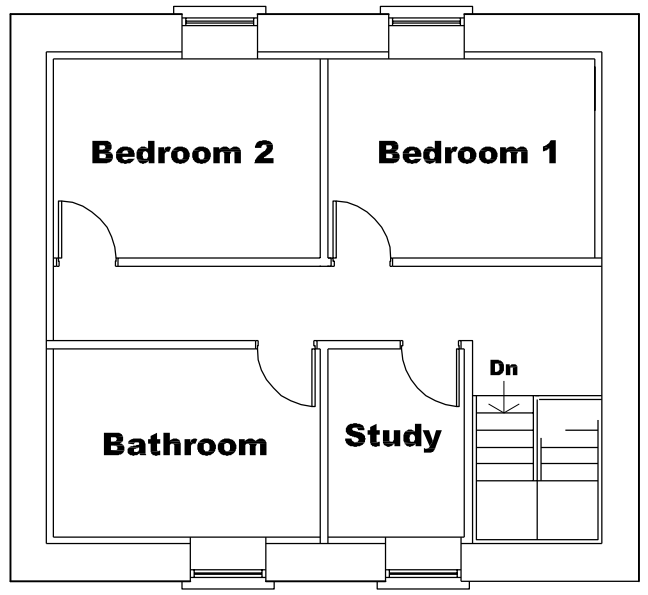

First Floor Plan
Scale 1:100

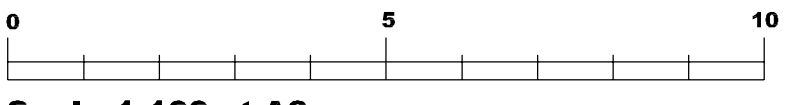

Scale 1:100 at A3

22.09.20 Issued for Planning

PROJECT **Cottage at 49-51 Coddington lane**

DRAWING **Extension to Cottage Existing Floor Plans**

SCALE As Indicated

DATE Sept 2020

DRAWING NO 11427/26

MARTIN TUCKER LTD
Architectural Services & Interior Designers

Low Leas Barns
Low Leas
Riber
Derbyshire DE4 5JR

Tel: 01629 530707
Web: martintucker.net
Mobile: 07771 565439