


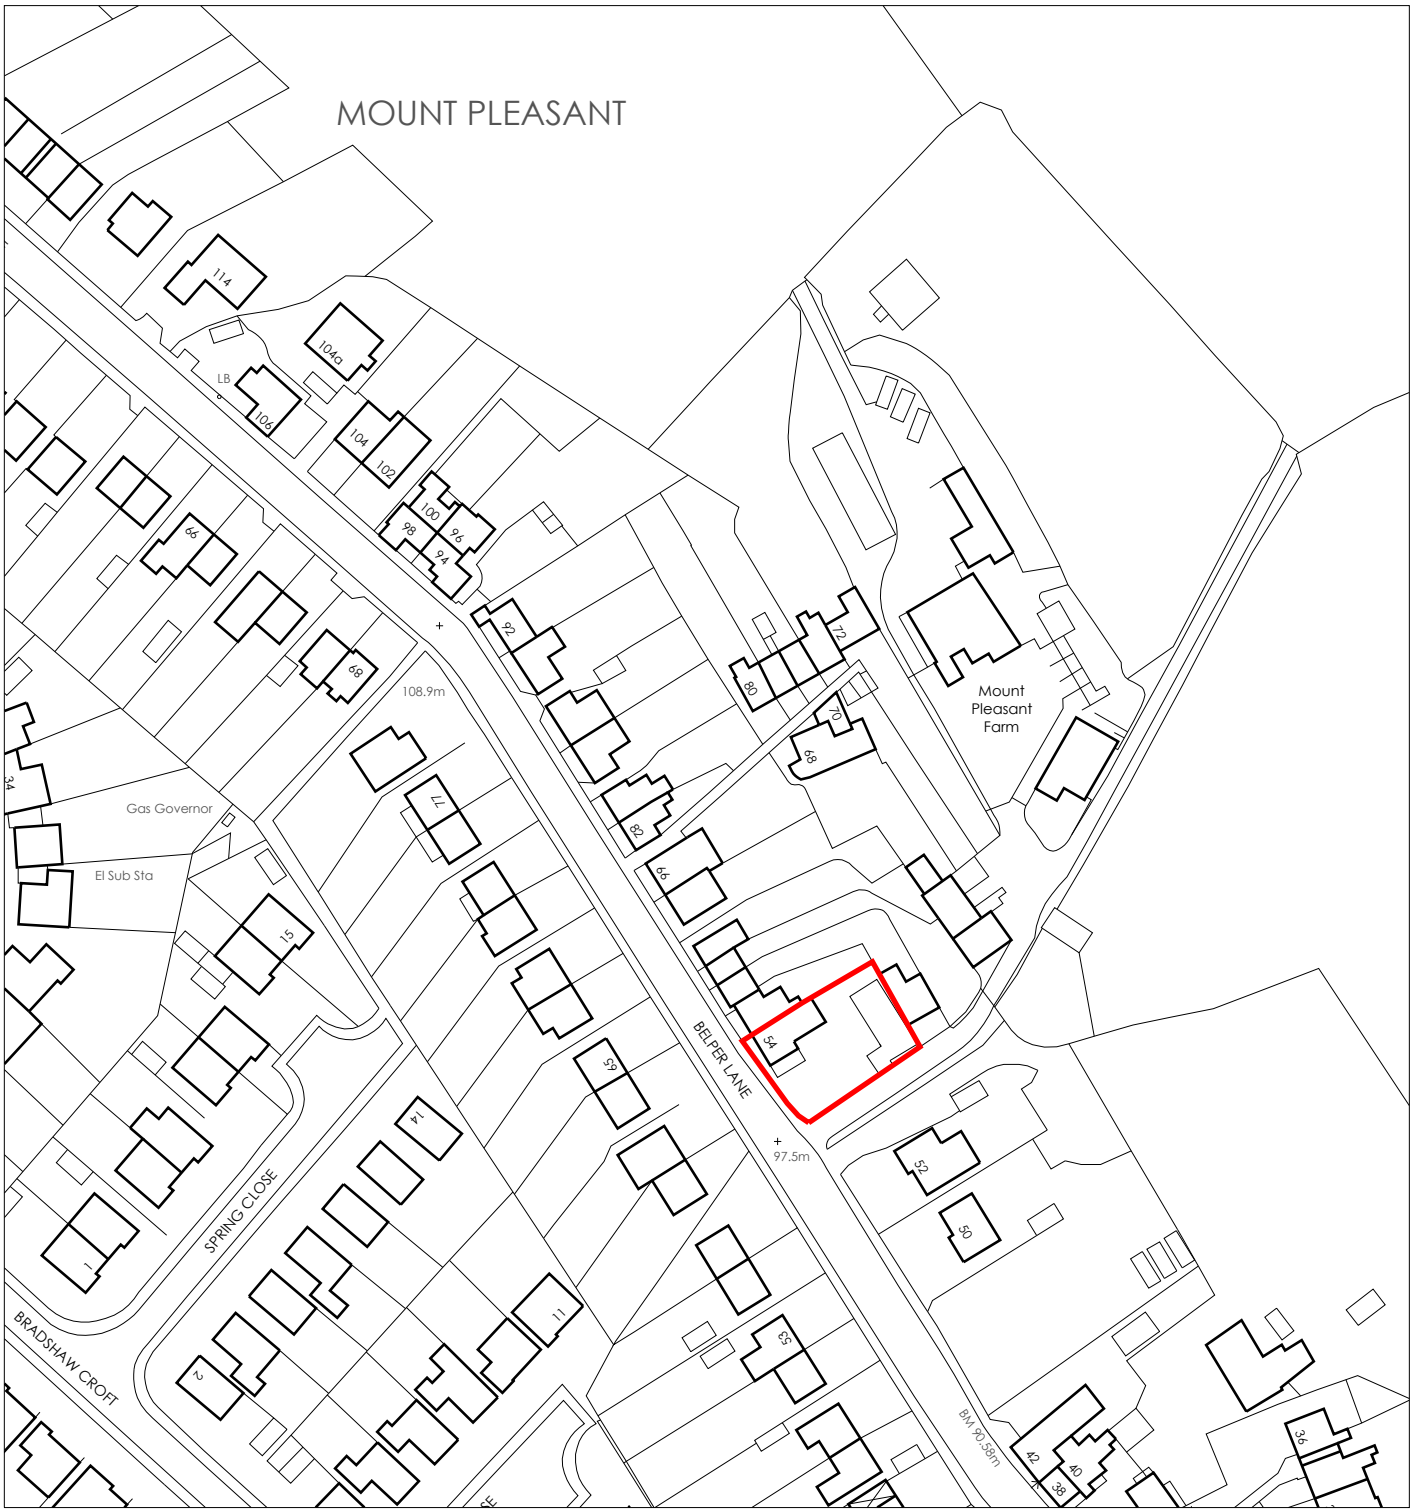


>JS:A<
architectural design
project management

194 Church Lane
Hucknall· Nottingham
NG15 8DZ

07976 716973
admin@js-a.co.uk
www.js-a.co.uk

CLIENT: Mr P Morley				DRAWING NUMBER: 1085-08
PROJECT: 54 Belper Lane, Mount Pleasant, Belper, Derbys.				
DRAWING: Site Location Plan				STATUS: PLANNING
DATE ©: Apr'20	SCALE: 1:1250	SIZE: A4	DRAWN: JCS	BASE FILE: Site location plan.dwg

DO NOT SCALE THIS DRAWING. REPRODUCTION SUBJECT TO COPYRIGHT.