


BLOCK PLAN (SCALE 1:500)

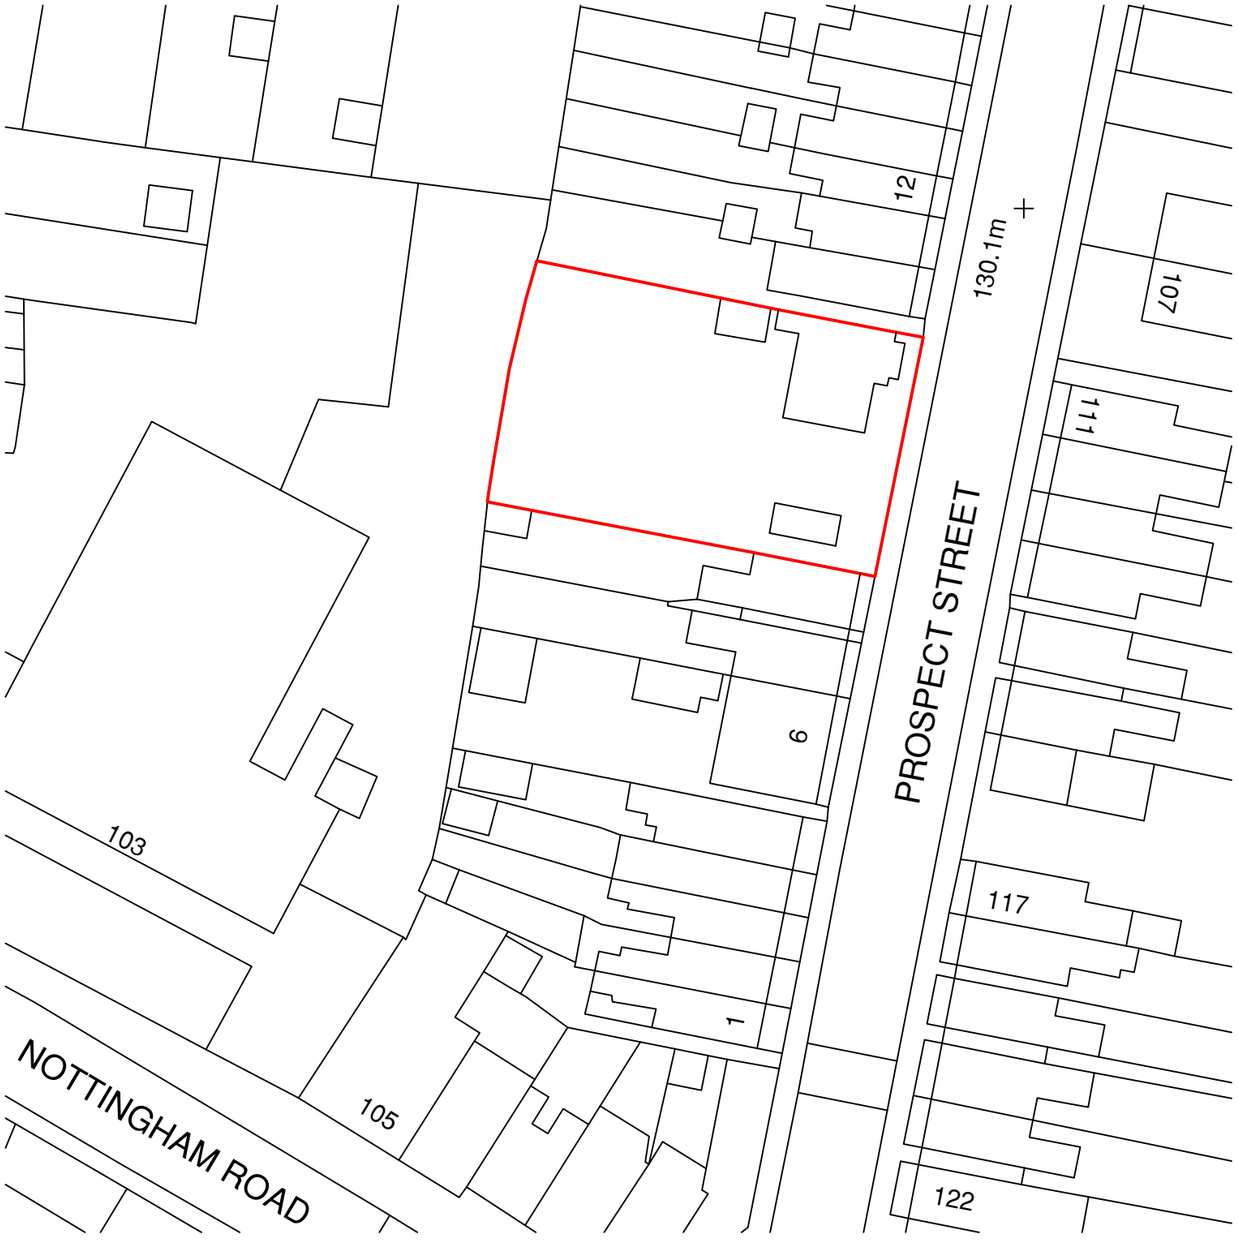


LOCATION PLAN (SCALE 1:1250)

| REVISION | ISSUE DATE | REVISION NOTES |
|---|---|---|

FACERE DEVELOPMENTS

FACERE DEVELOPMENTS
t: 07950 580 580
w: facere-developments.co.uk
e: enquiries@facere-developments.co.uk
a: 12 Auckland Place, Duffield, Derbyshire DE56 4BQ

| | | | | | |
|---|---|---|---|---|---|
| PROJECT | SIDE EXTENSION | DRAWING TITLE | SITE LOCATION & BLOCK PLANS | | |
| CLIENT | DAVID TAYLOR & STUART MORRIS | DRAWING NO | 001 | DATE | 04.10.2020 |
| ADDRESS | 9 PROSPECT STREET, ALFRETON, DERBYSHIRE DE55 7GX | SCALE | 1/500 & 1/1250 | REVISION | - |