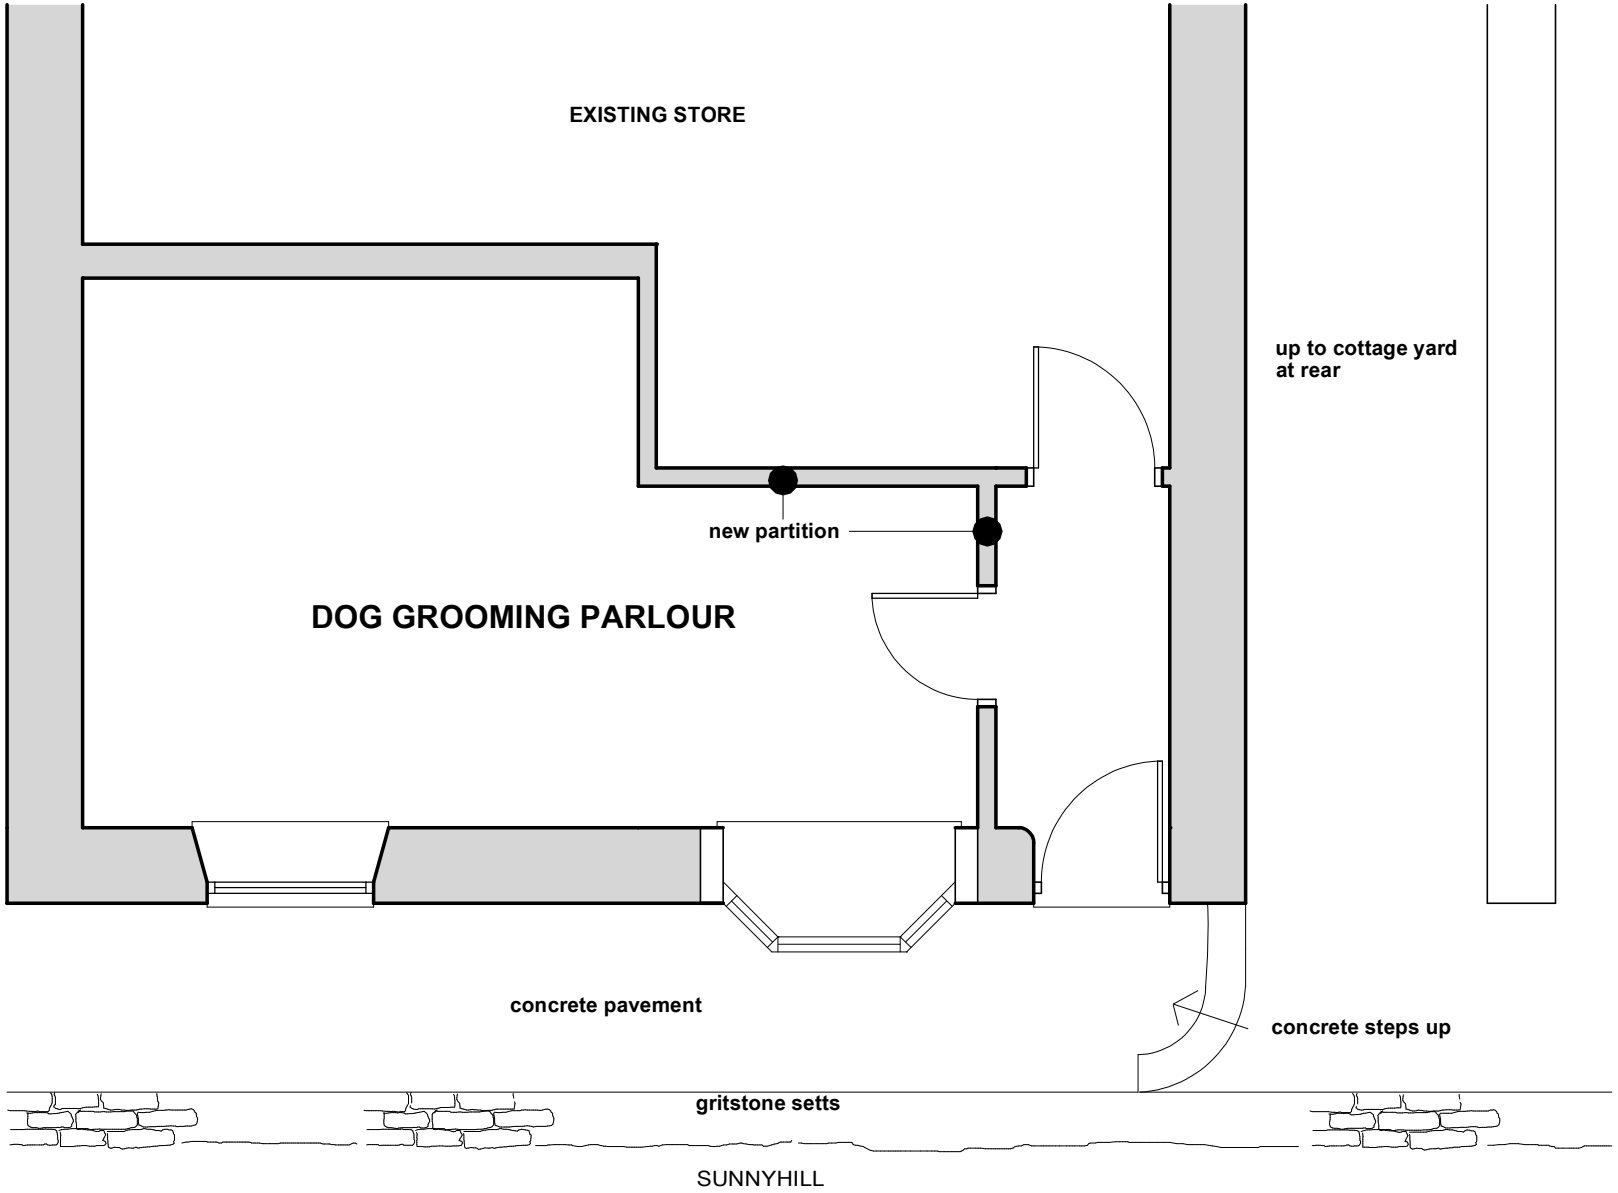

Plan 1:50

0 1 2 3 4 5 M

A4

CHANGE OF USE RETAIL TO DOG GROOMING PARLOUR 2 SUNNYHILL MILFORD