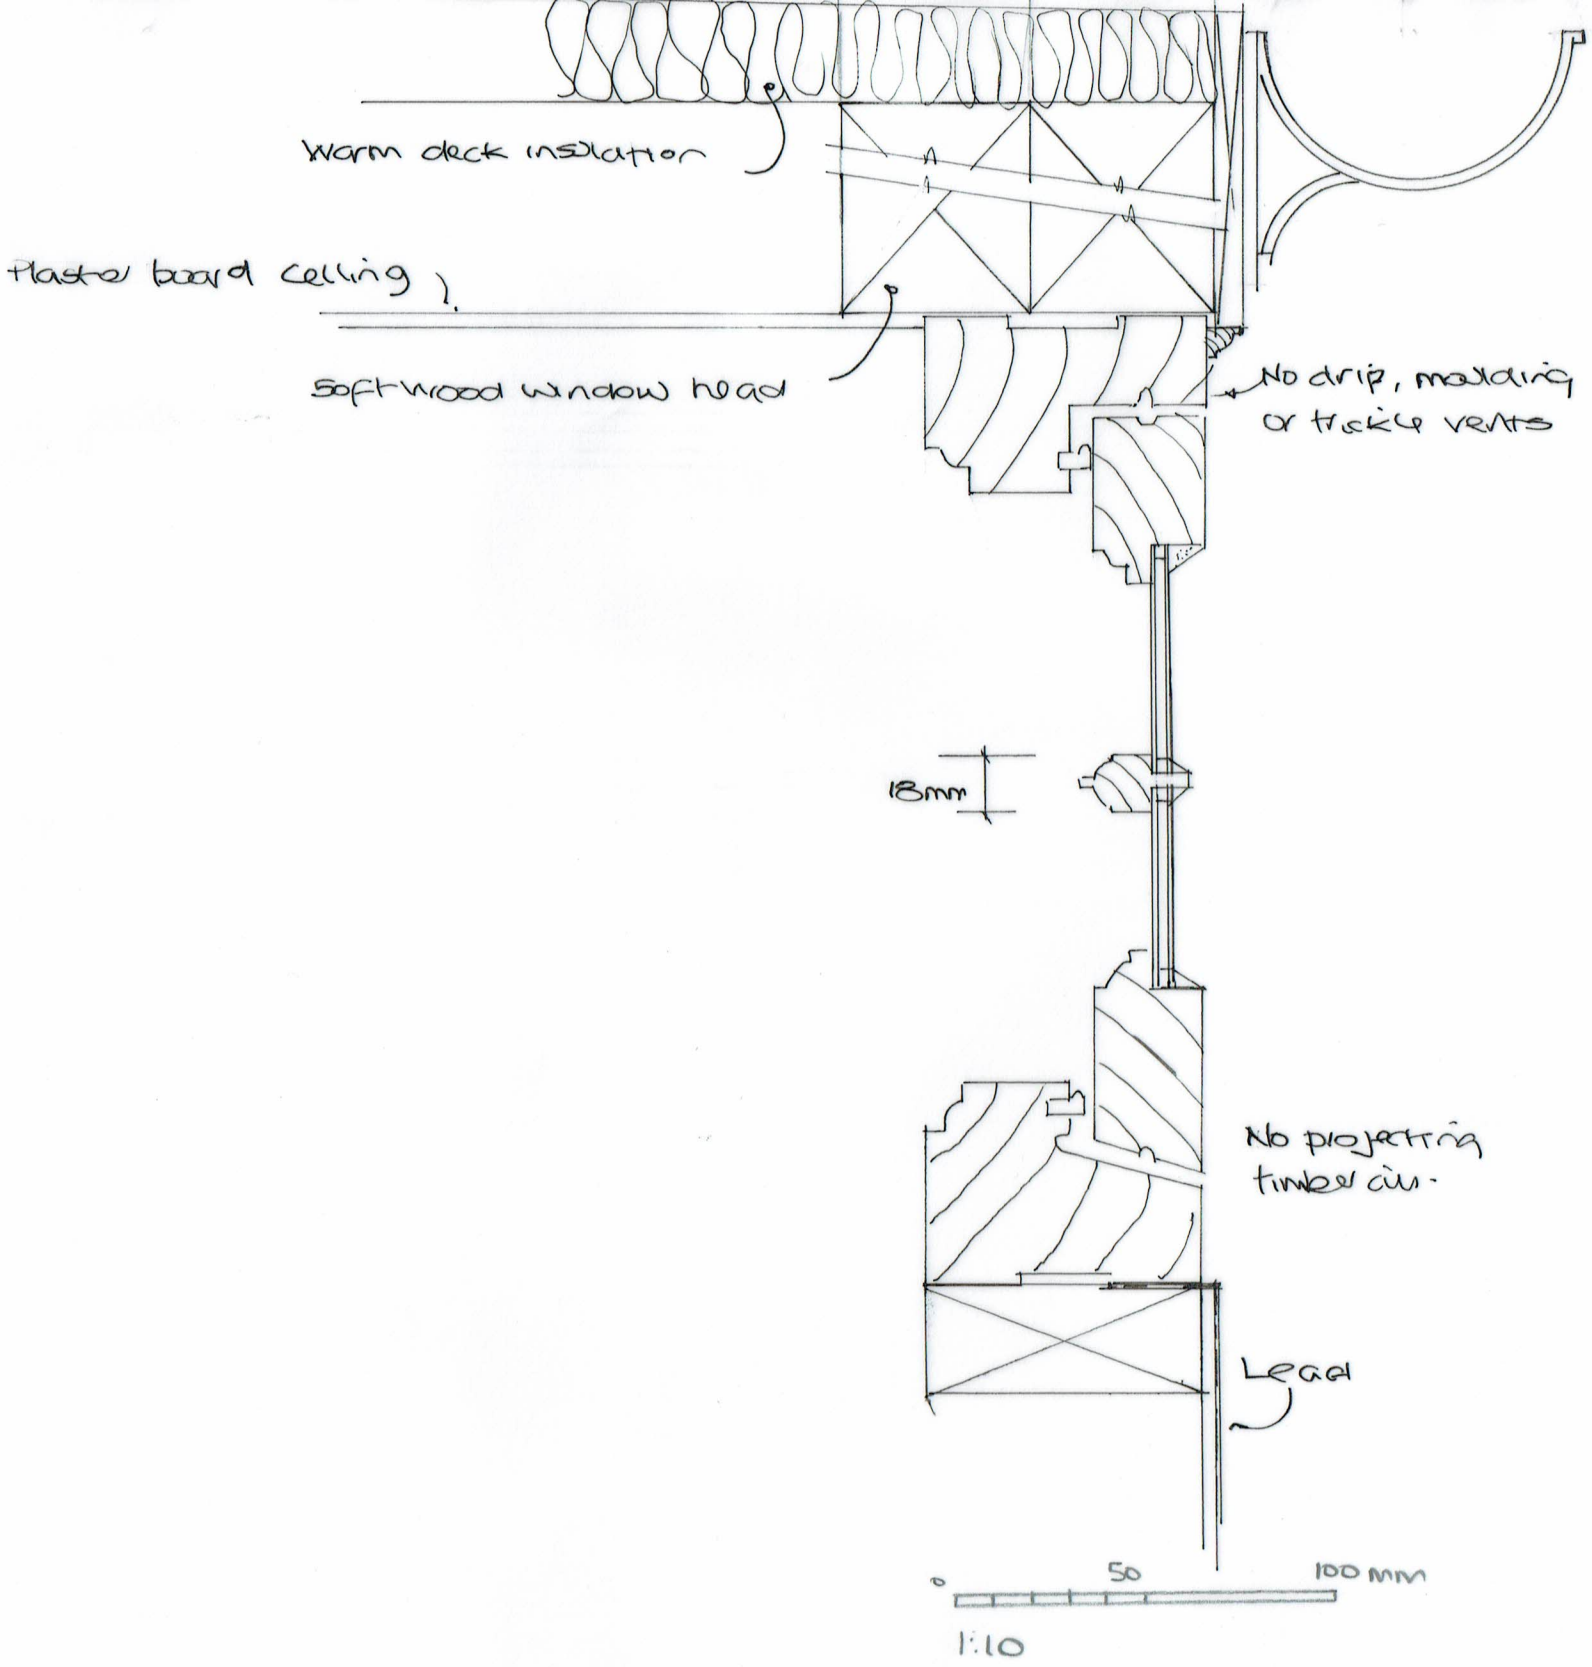

45 Parkside
Belper
Derbyshire
DE56 1HY

Section through the Proposed Dormer Window

Scale:
1:10

Date:
September 2020

Drawing No.
15 Rev:

Copyright c

JR
JASON READ PUGH
Chartered Architectural Technologist
(MCIAT ACIOB)

77 Miswell Lane,Tring,
Hertfordshire
HP23 4DR
Tel: 01442 891625
Mobile: 07866 744224
Email: jason.pugh@indosweb.com

Chartered Institute of Architectural Technologists