


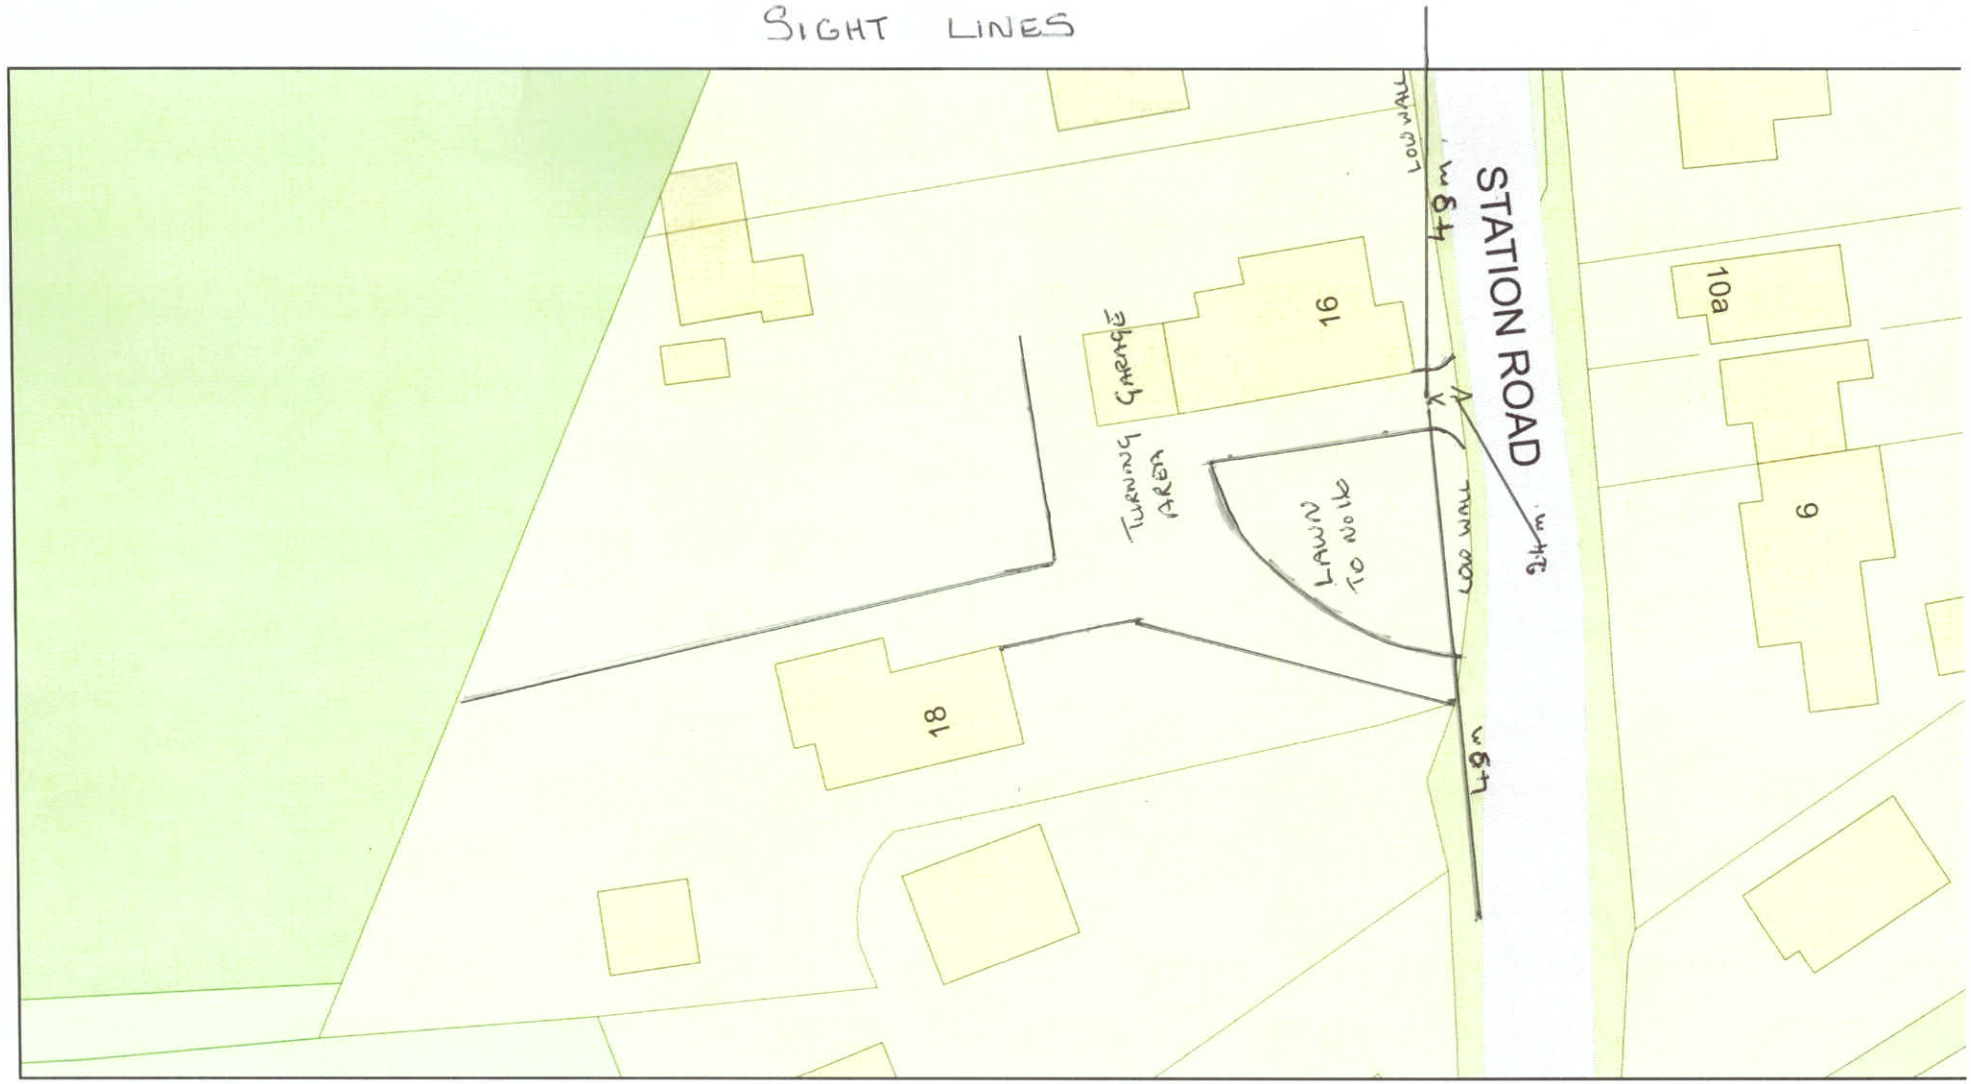



Creation of access with drop kerb and widening of existing access by 3 kerb



ReQuestaPlan

Plan Produced for: Mr David Stone

Date Produced: 14 Sep 2020

Plan Reference Number: TQRQM20258230204421

Scale: 1:500 @ A4

© Crown copyright and database rights 2019 OS 100042766