Existing elevations

Rear

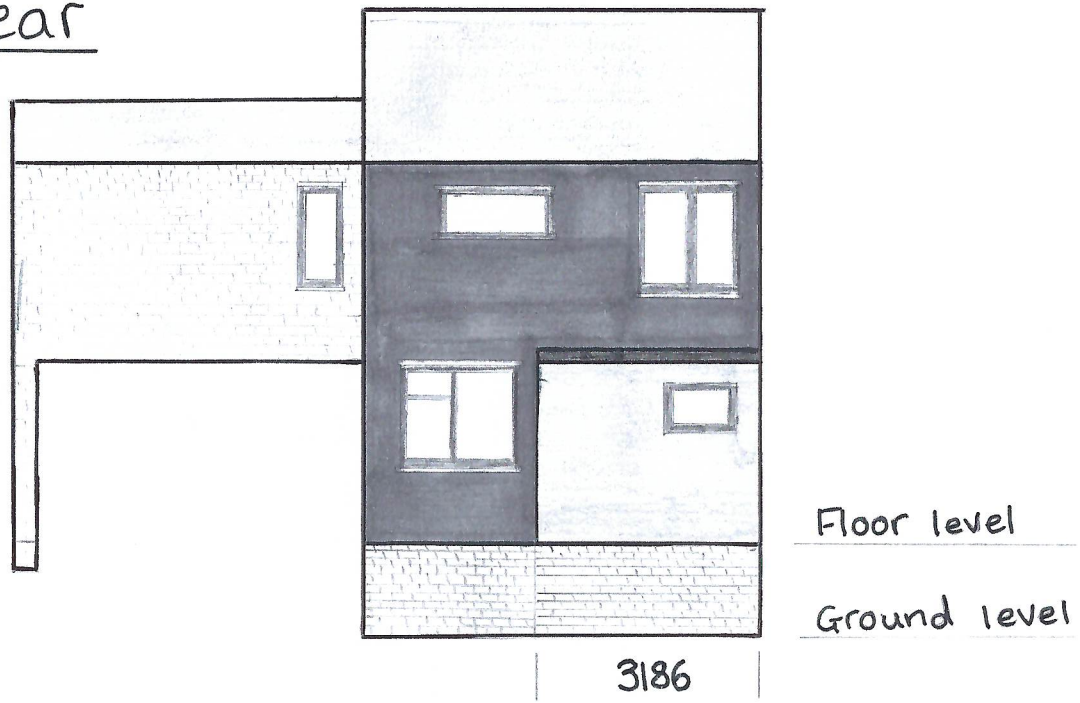

Side

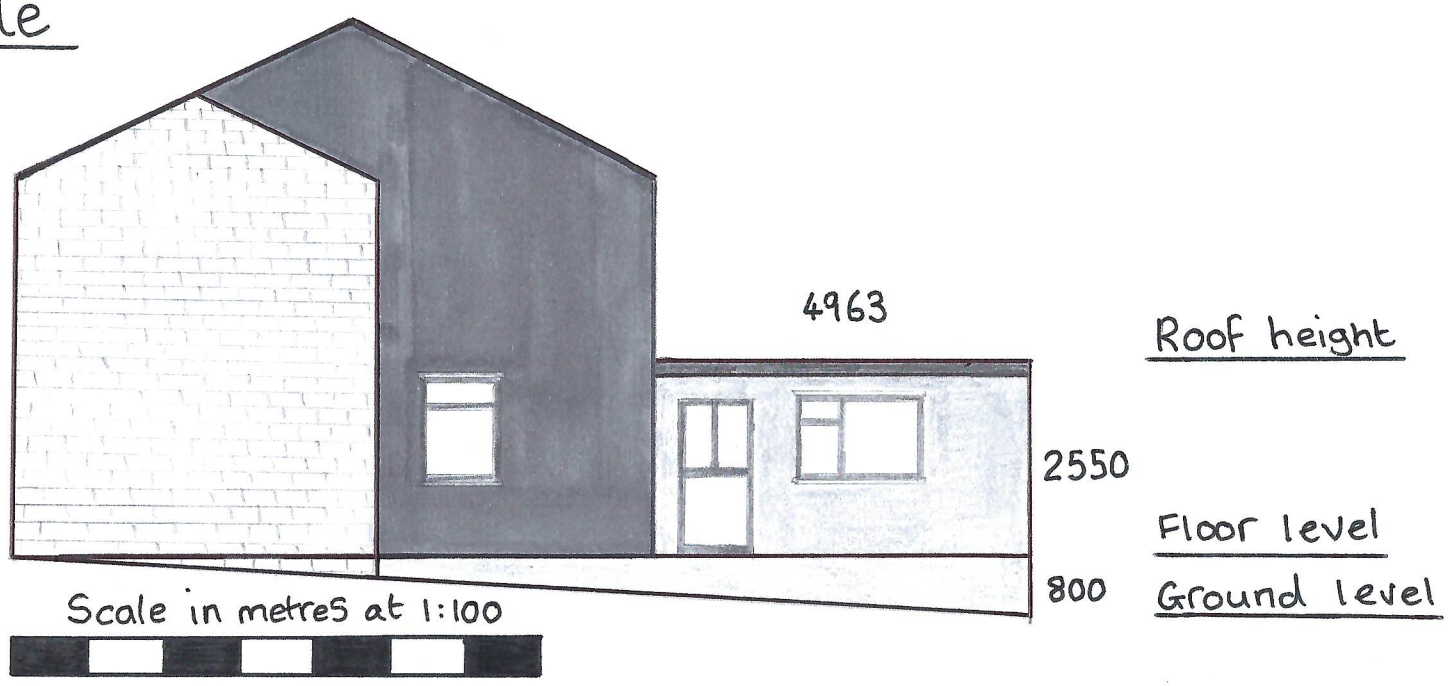

Proposed elevations

Rear

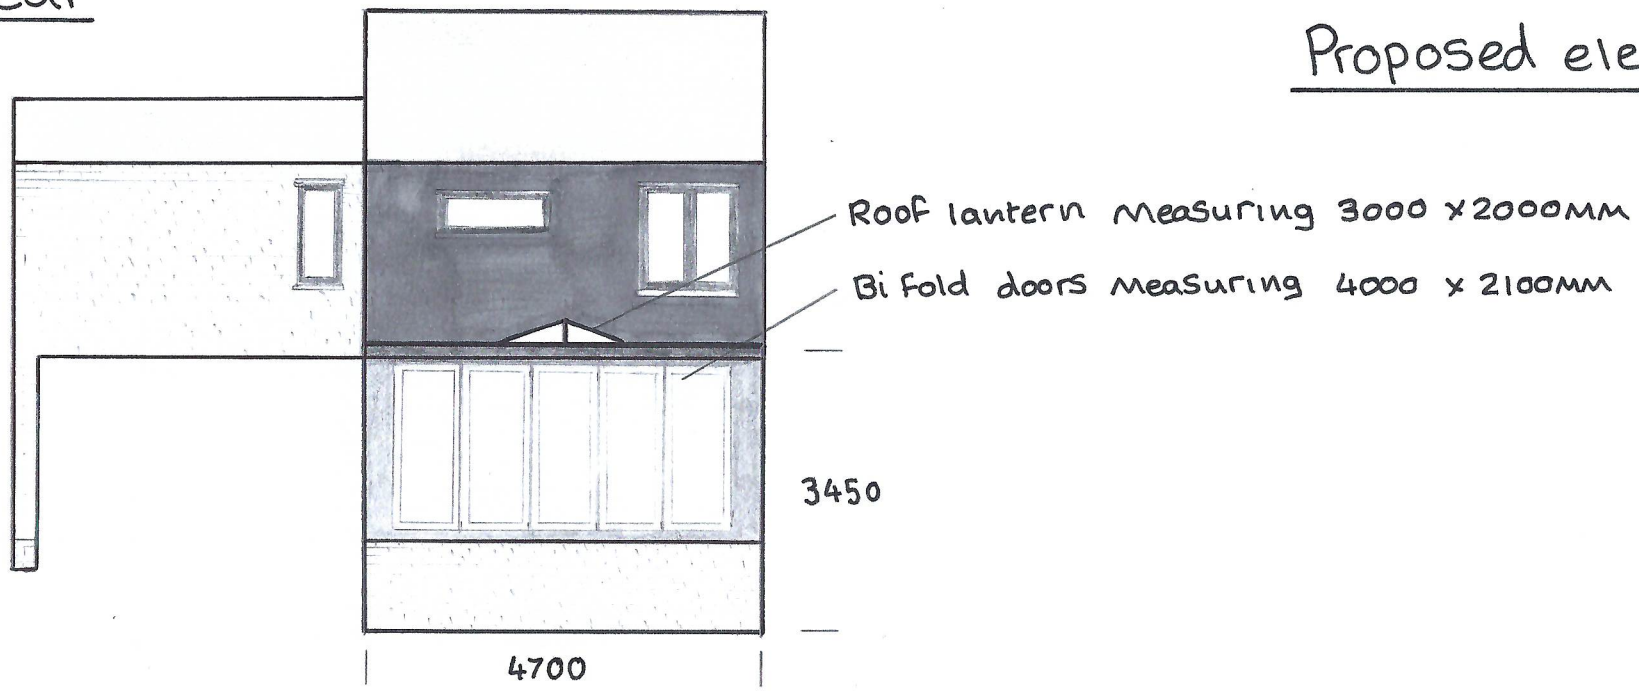

Side

