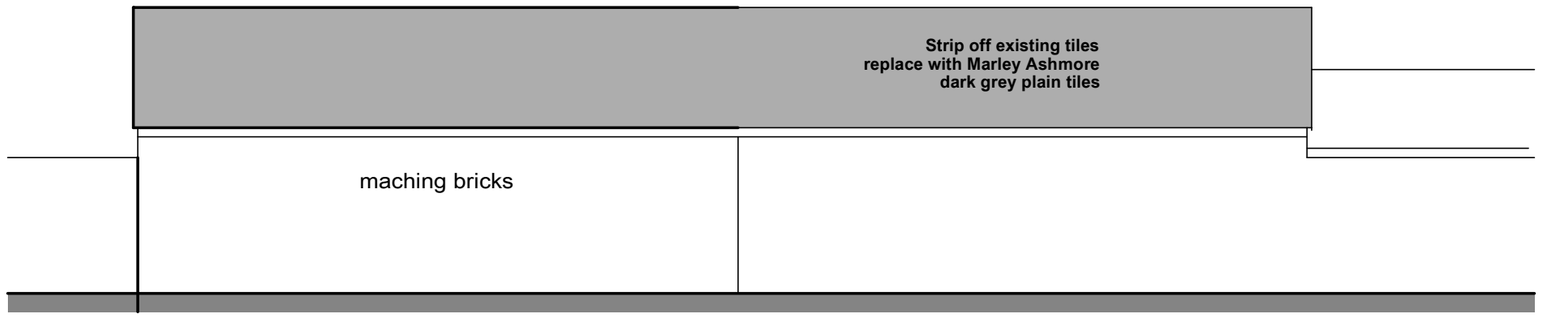

North Elevation

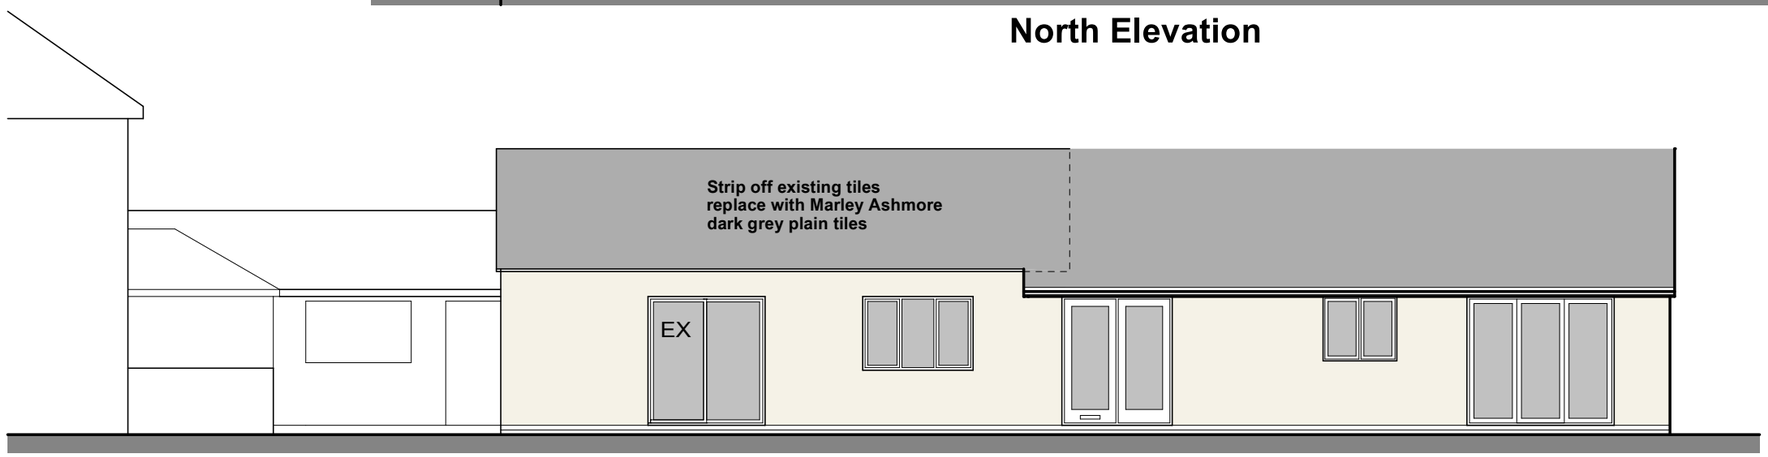

South Elevation

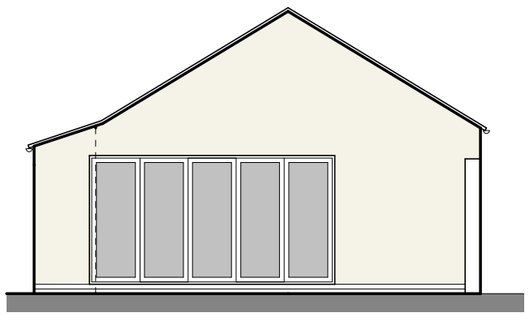

East Elevation

0 1 2 3 4 5m

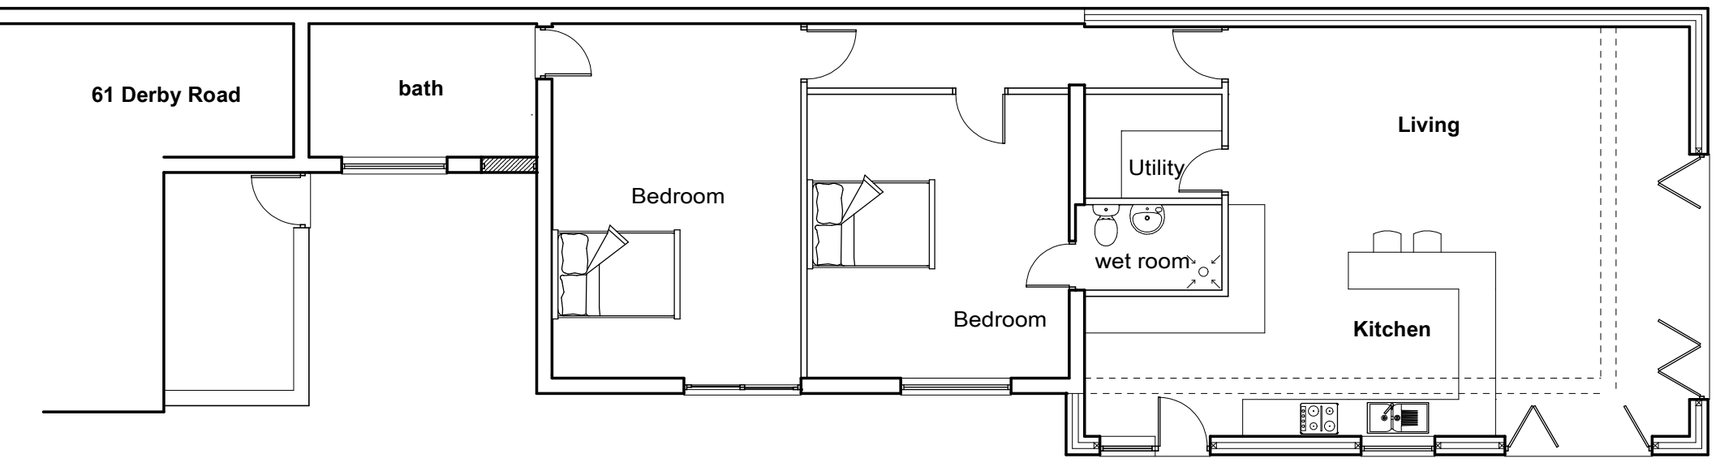

Plan 61

SINGLE STOREY EXTENSION TO ANNEXE
61 DERBY ROAd
LOWER KILBURN DE56 0NG
AS PROPOSED 1:100

Brian Reid
Mob 07885206184
email reid-brian@outlook.com