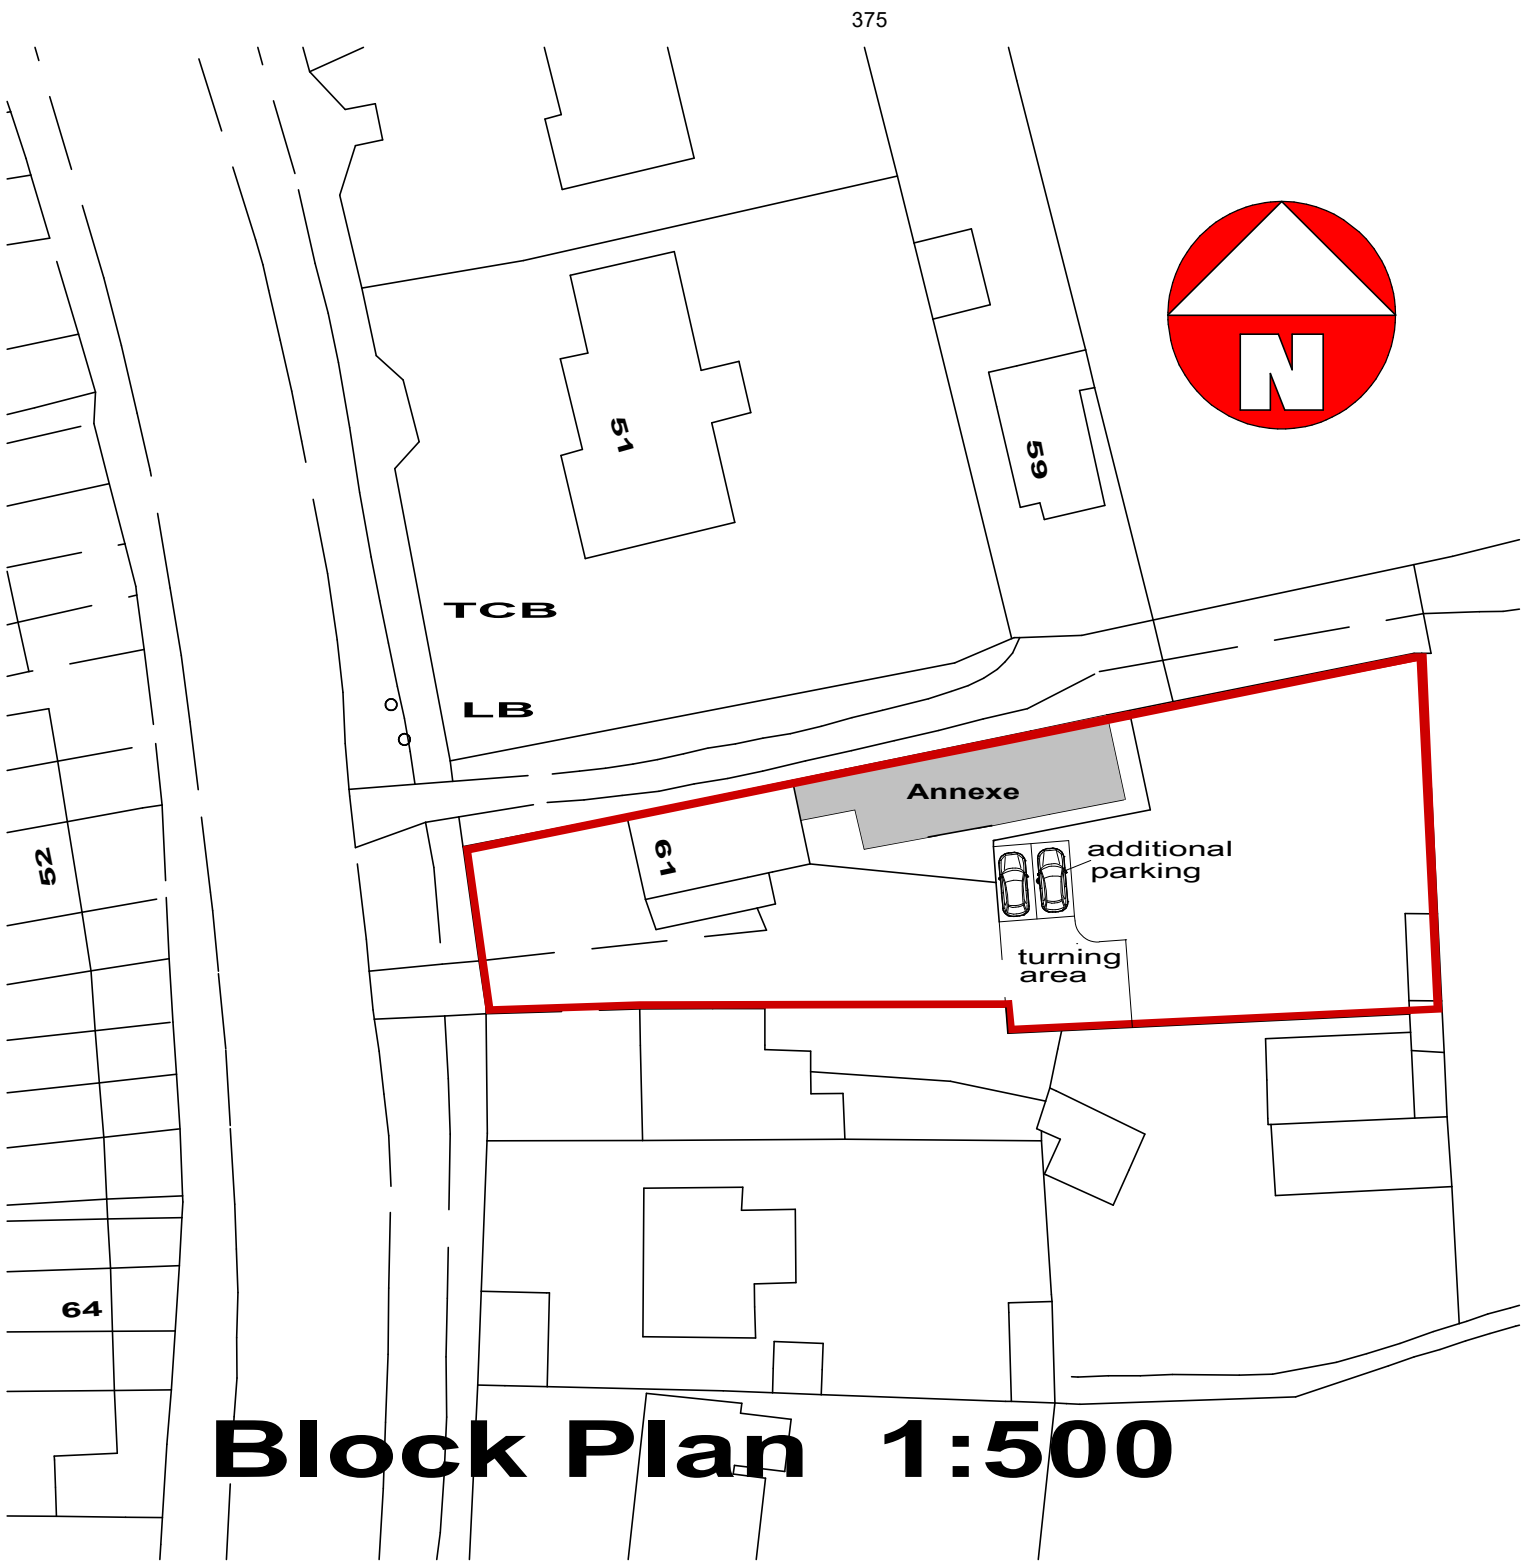

Block Plan 1:500