THIS DRAWING IS COPYRIGHT OF: OLDROYD ASSOCIATES LTD
WE HEREBY GIVE PERMISSION FOR LOCAL AUTHORITIES TO SCALE FROM THE DRAWING FOR THE PURPOSES OF OBTAINING PLANNING PERMISSIONS
THE MAIN AND SUB CONTRACTORS MUST NOT SCALE FROM THE DRAWING

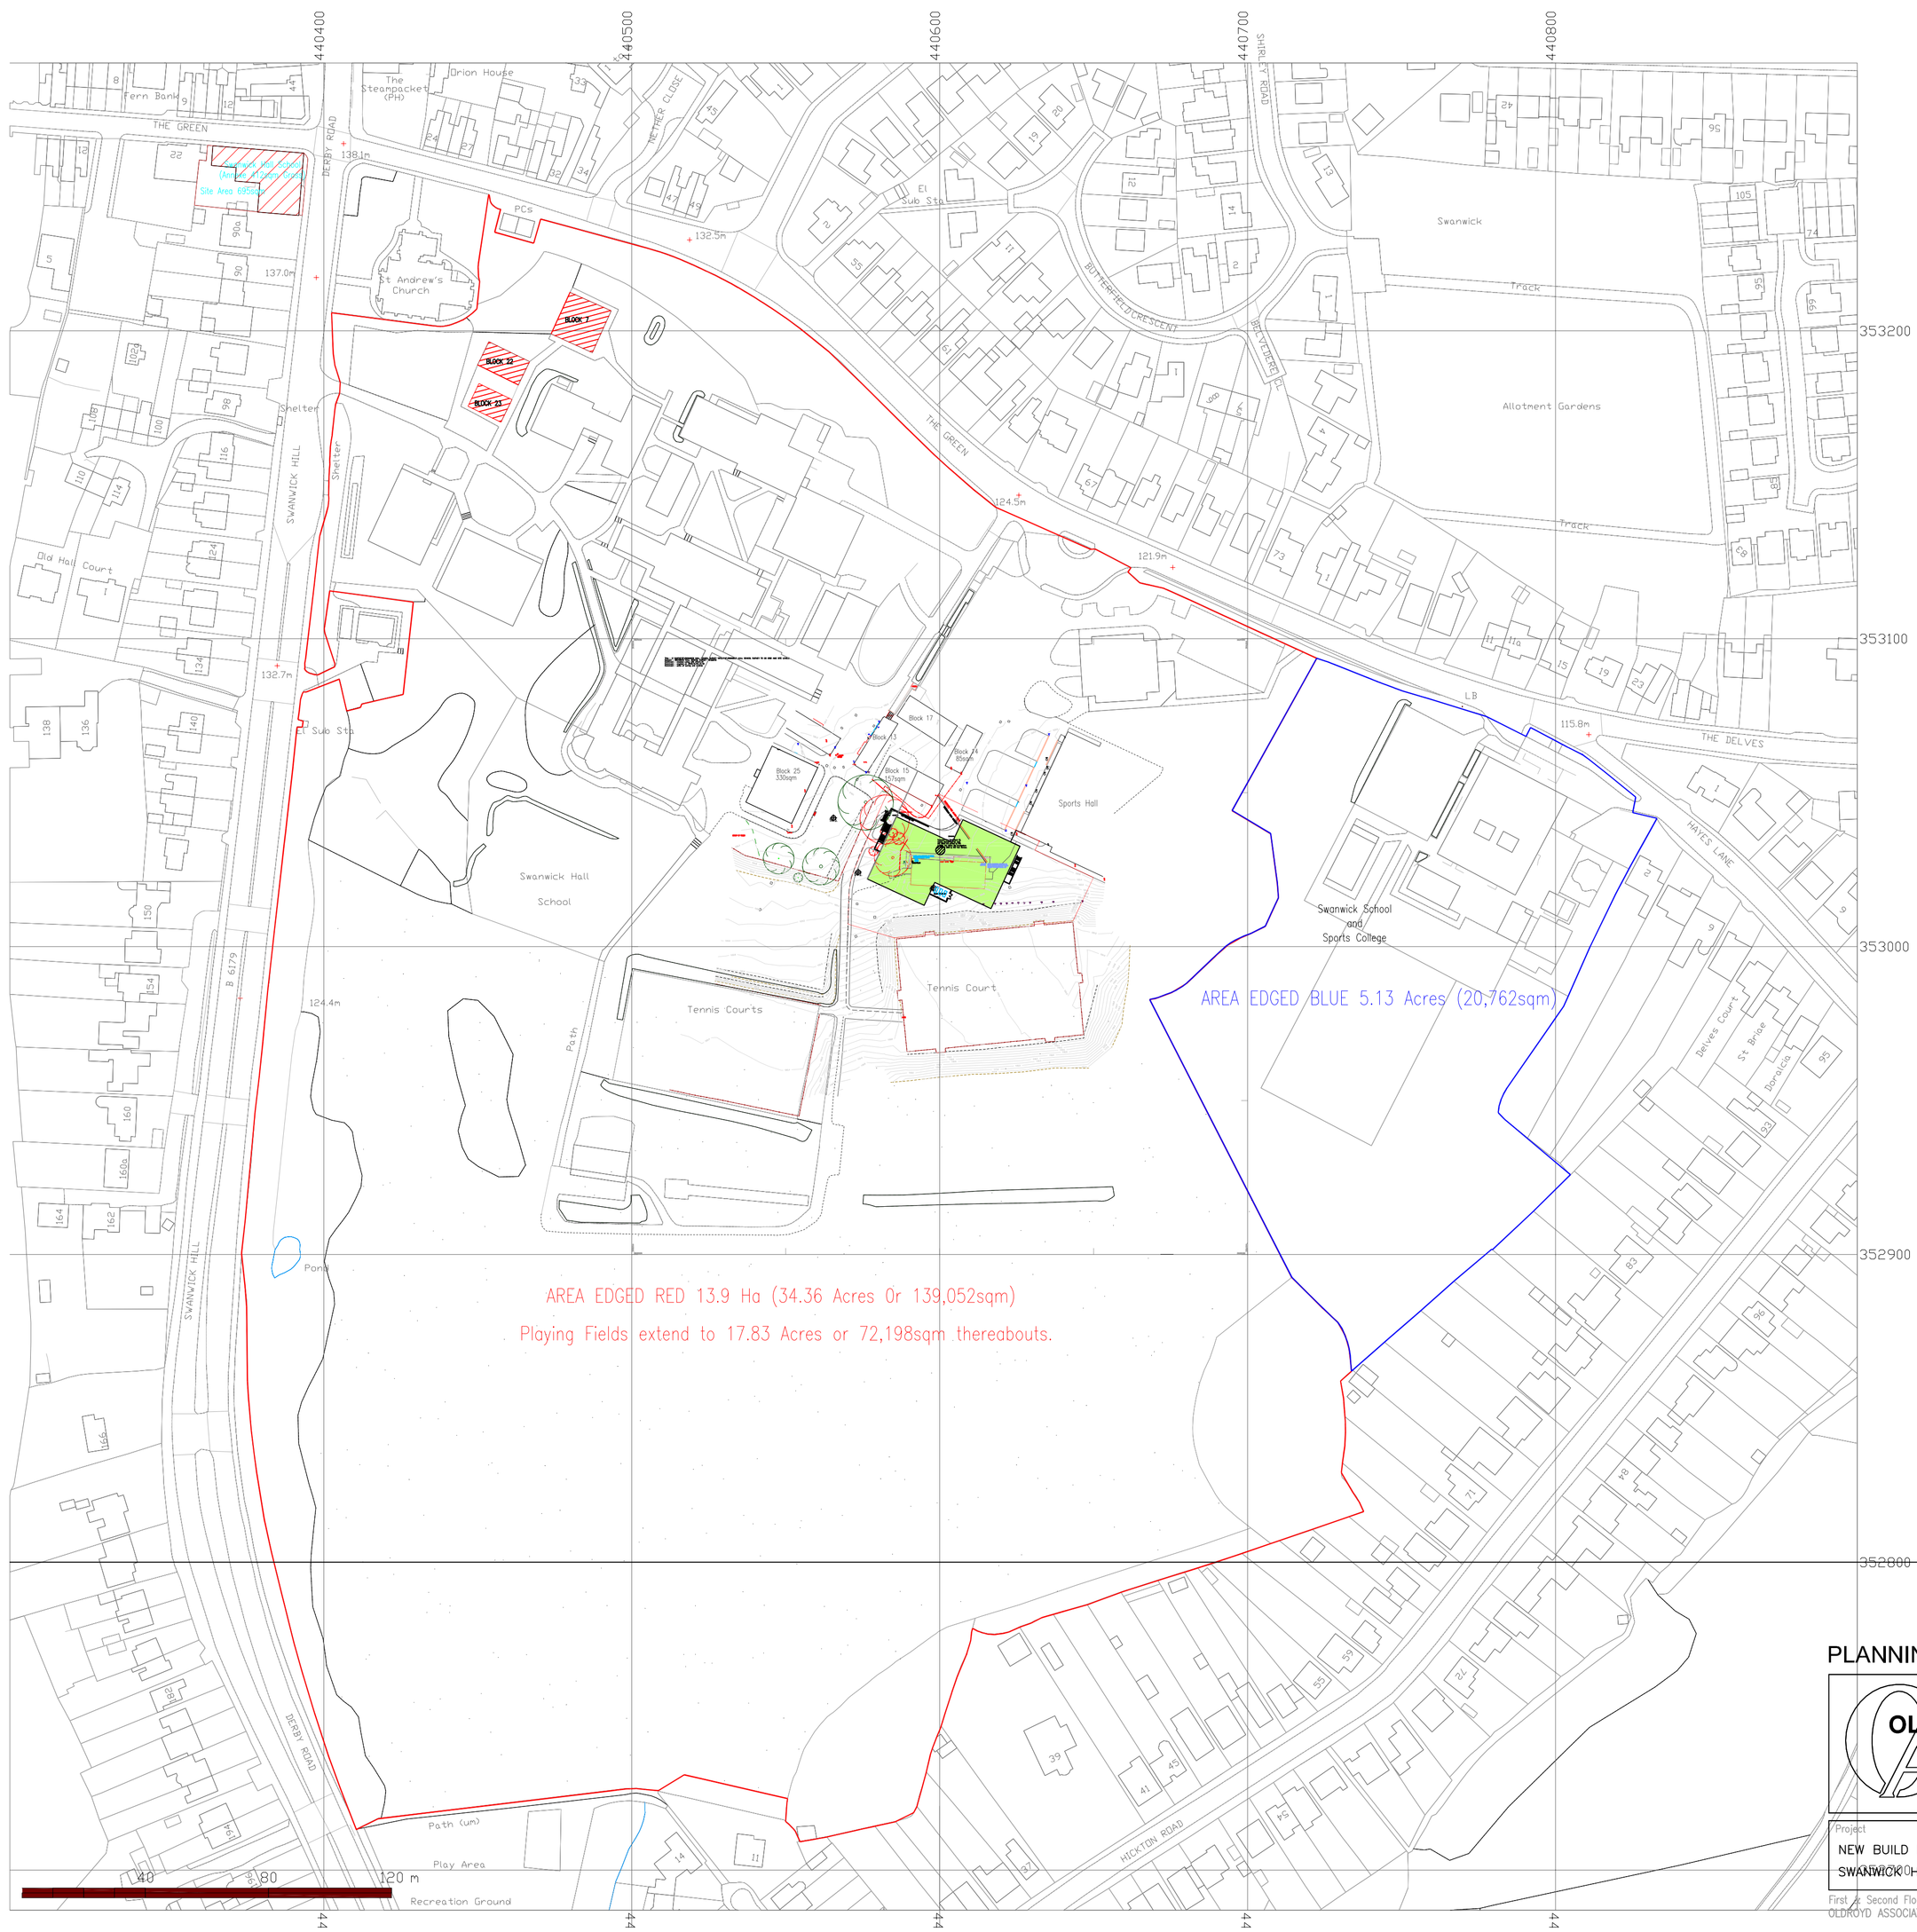

PLANNING VERSION

Rev A 01.10.20 Drawing updated scale changed to 1/1250.

OLDROYD ASSOCIATES
ARCHITECTURAL DESIGN

Date	Job No.	Dwg No.	Rev.
JULY 202019.12		20	C
Drawn	Checked	Scale	Page Format
PGB	PGB	1:1250	A1

Drawing
SITE LOCATION PLAN

Project
NEW BUILD MATHS & LANGUAGES BLOCK
SWANWICK HALL SCHOOL

Client
Two Counties Trust

First & Second Floor, 55 Prospect Street, Alfreton, Derbyshire DE55 7GY Tel: 01773 833899 Fax: 01773 520327 Email: info@oldroyd-associates.co.uk
OLDROYD ASSOCIATES is a trading name of OLDROYD ASSOCIATES LTD, a limited liability company registered in England – No: 4896162