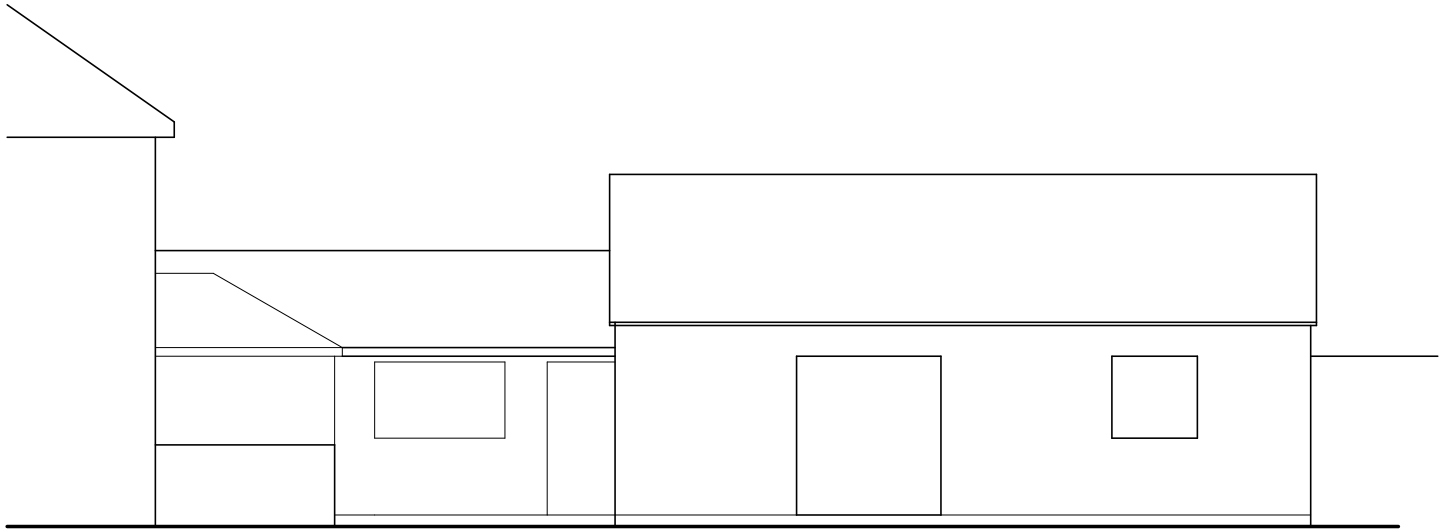

Elevation

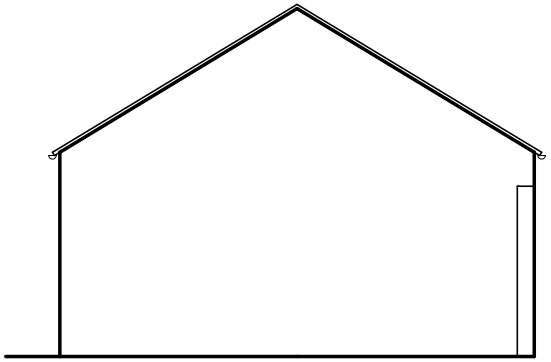

End Elevation

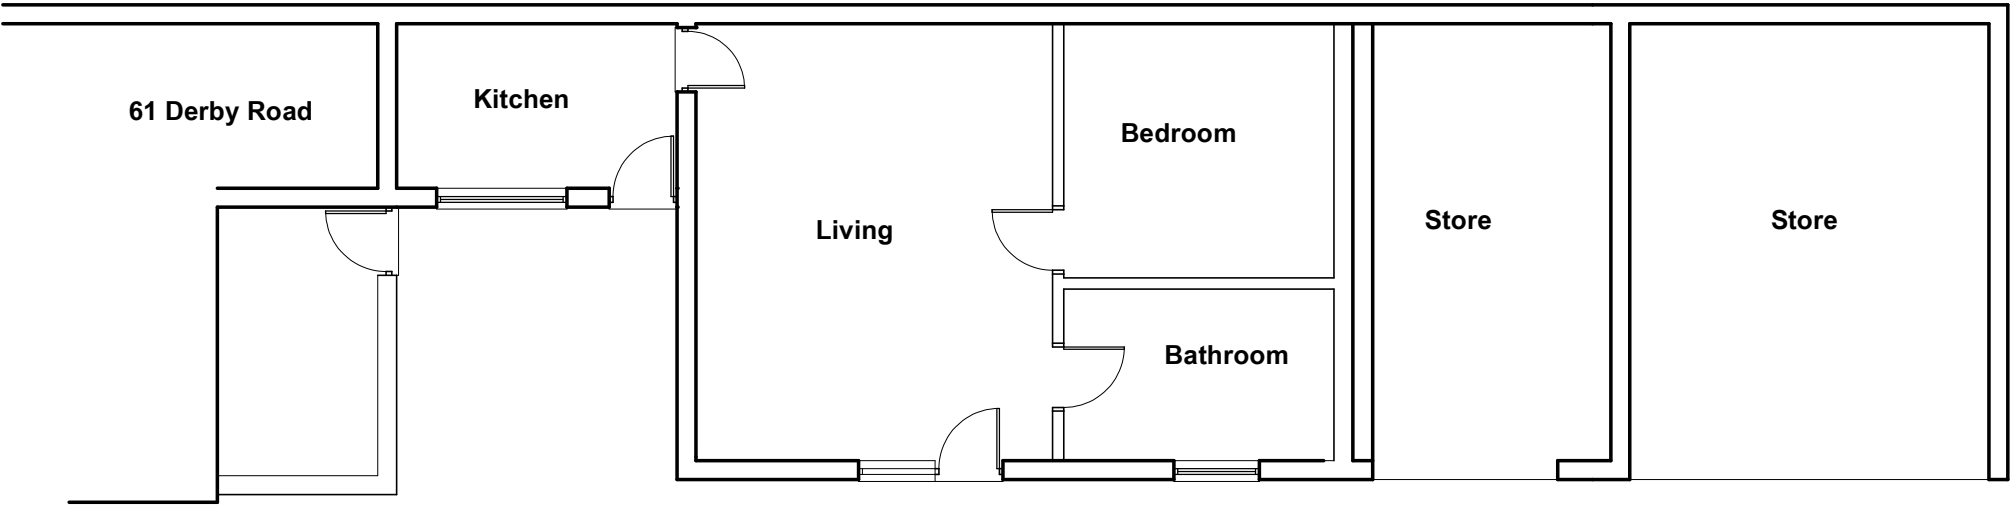

61 DERBY ROAD
LOWER KILBURN DE56 0NG
AS EXISTING 1:100

Brian Reid
Mob 07885206184
email reid-brian@outlook.com