PROPOSED EXTENSION TO
26 WOODLANDS LANE
QUARNDON

Date: Sept 20 Drawn A Liles
Continuation sheet 3 OF 3

Drg No 26/9/20-1
Scale: 1:25

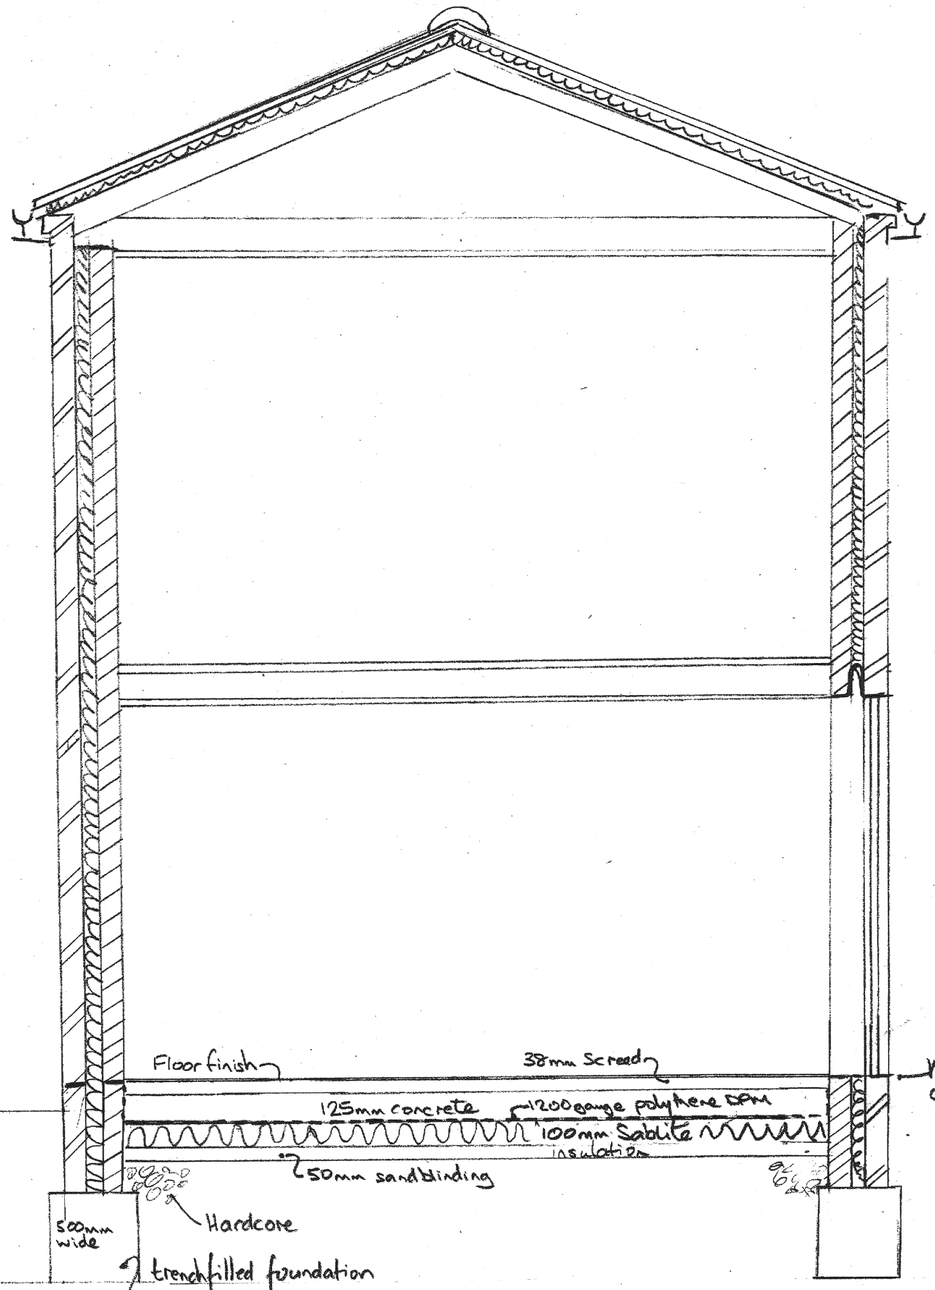

SECTION AA

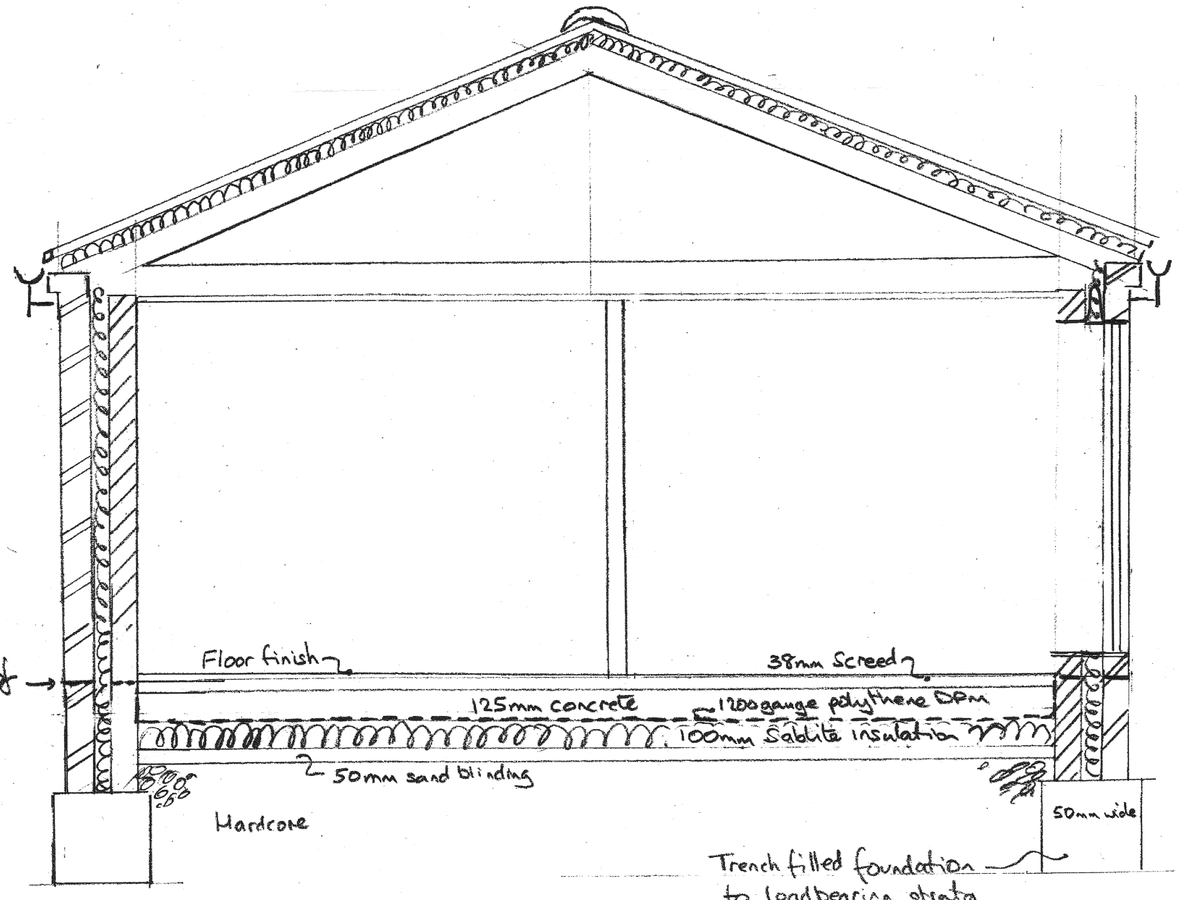

SECTION BB