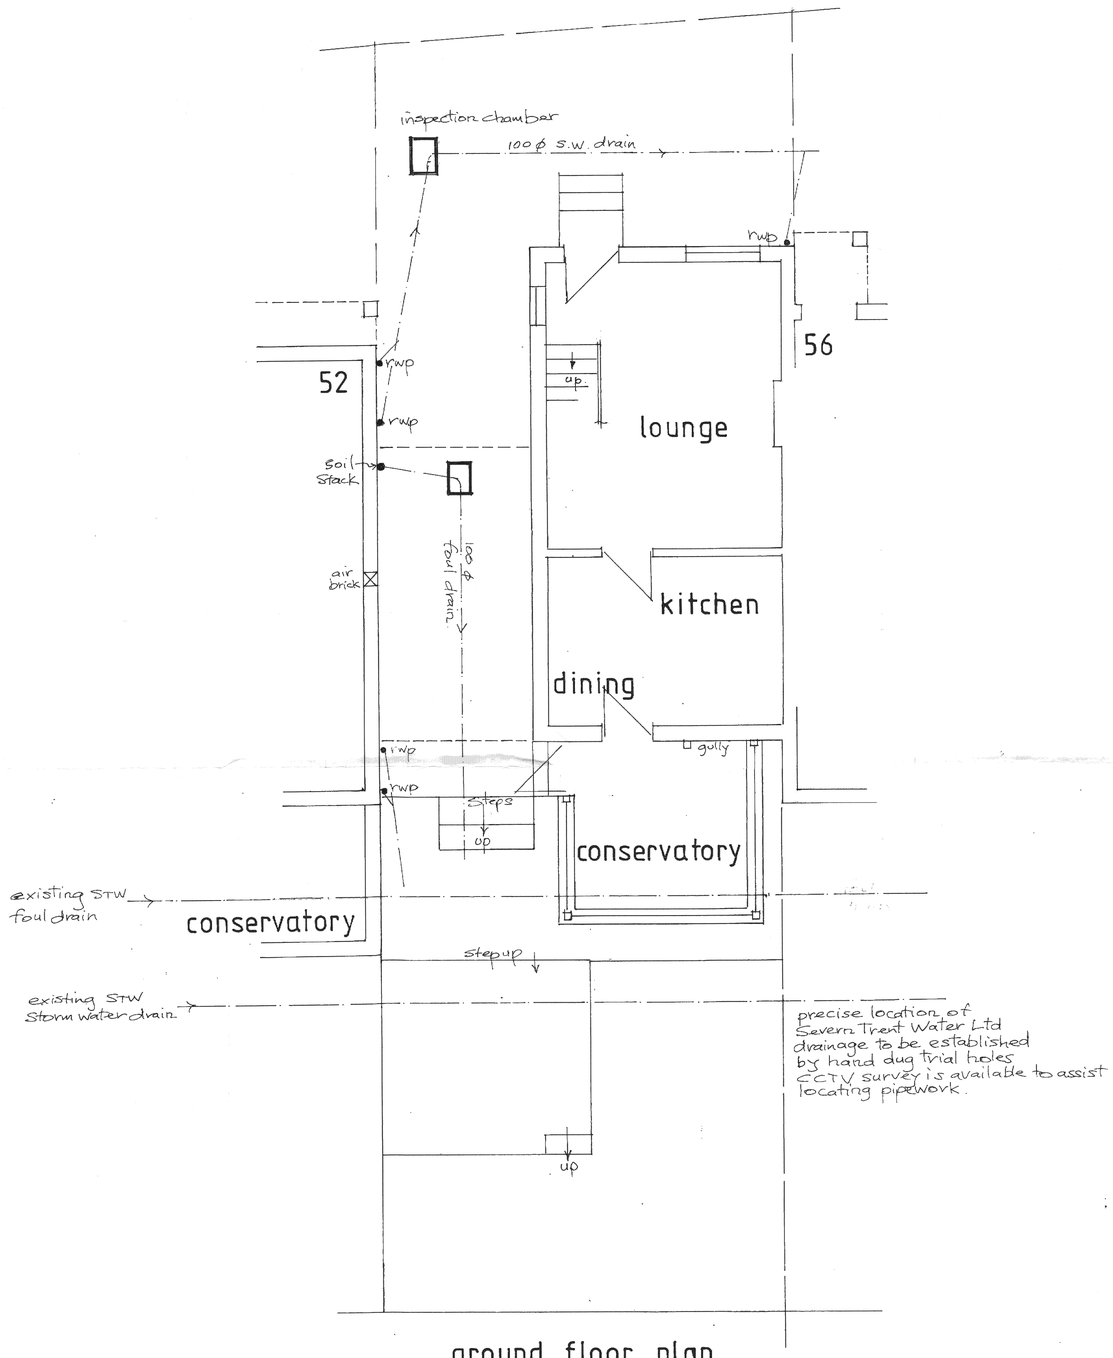

ground floor plan

scale 1:50

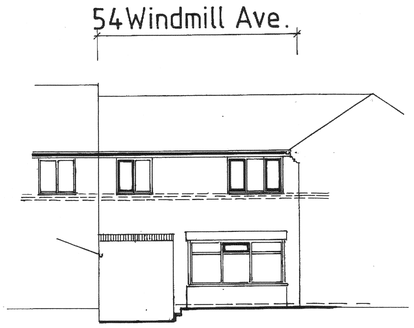

rear

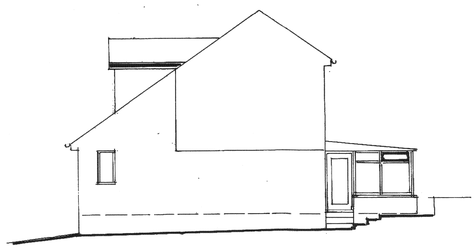

side



front

scale 1:100

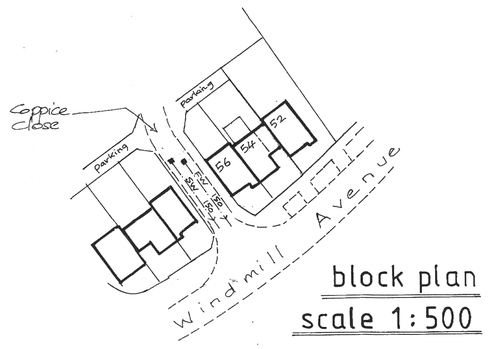

block plan

scale 1:500

Notes:

DO NOT SCALE. All dimensions must be checked/verified on site.

CDM Regulations 2015

This drawing has been prepared on the understanding that the works will not commence on site prior to the granting of Planning Permission and Building Regulations Approval.
At this point the 'Designer' works are complete and at that point the 'Designer' will not be acting as 'Principal Designer' in terms of health and safety.
There are no foreseeable risks other than those normally associated with building construction of this nature - i.e. overhead cables, contaminated land etc.
Under the Construction Design and Management Regulations both the Client and Contractor will have Health and Safety responsibilities for the project.
The Construction Phase Health and Safety Plan should include Risk Assessments and Method Statements for elements of the works such as excavation, buried services, electrocution, working at heights, lifting, materials handling etc.

A		
	Date	Revisions

Client

Mr and Mrs S Hodgkinson

Job Title

Proposed Single Storey Extension to Dwelling 54 Windmill Avenue Kilburn

Drawing Title

Site Survey

Scale	Date	Drawn by
As shown	Sept 2020	Neil Kellogg

Drg. No.	Rev.
001	

© copyright.

420 x 594 mm A1