LOCATION PLAN
Scale 1:1250 at A4

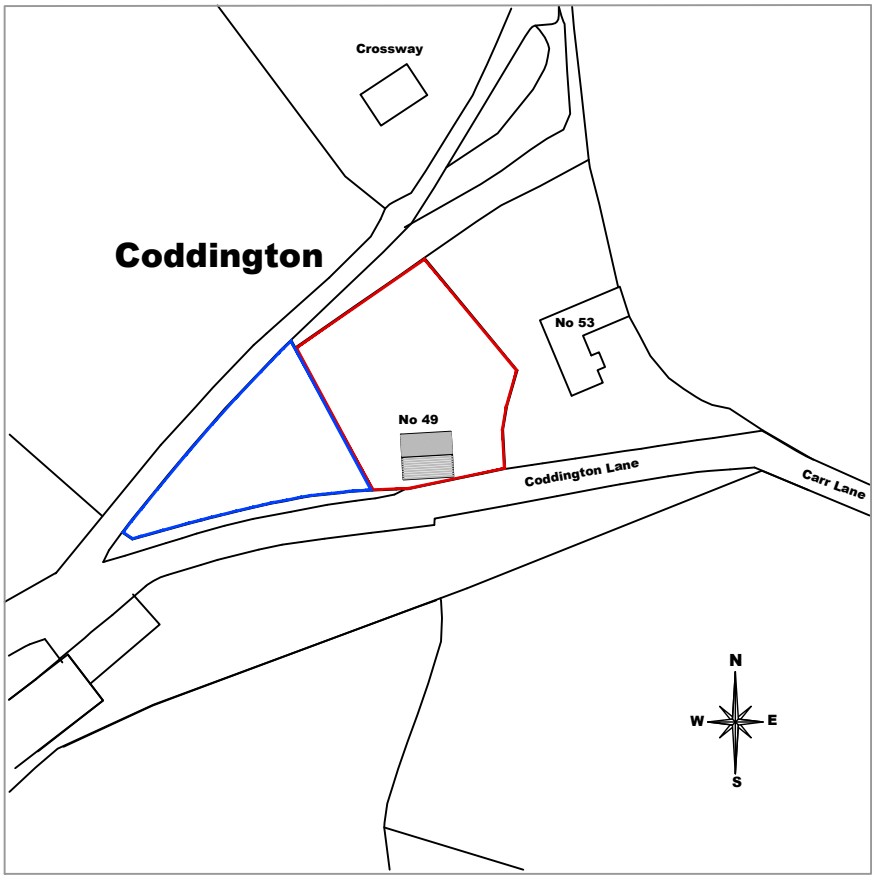

10 0 10 20 30 40 50

Metres

06.10.20 Issued for Planning

PROJECT **Cottage at 49 Coddington lane**

DRAWING **Extension to Cottage Location Plan**

SCALE As Indicated

DATE Oct 2020

DRAWING NO 11427/30_1

MARTIN TUCKER LTD

Architectural Services & Interior Designers

Low Leas Barns
Low Leas
Riber
Derbyshire DE4 5JR

Tel: 01629 530707
Web: martintucker.net
Mobile: 07771 565439