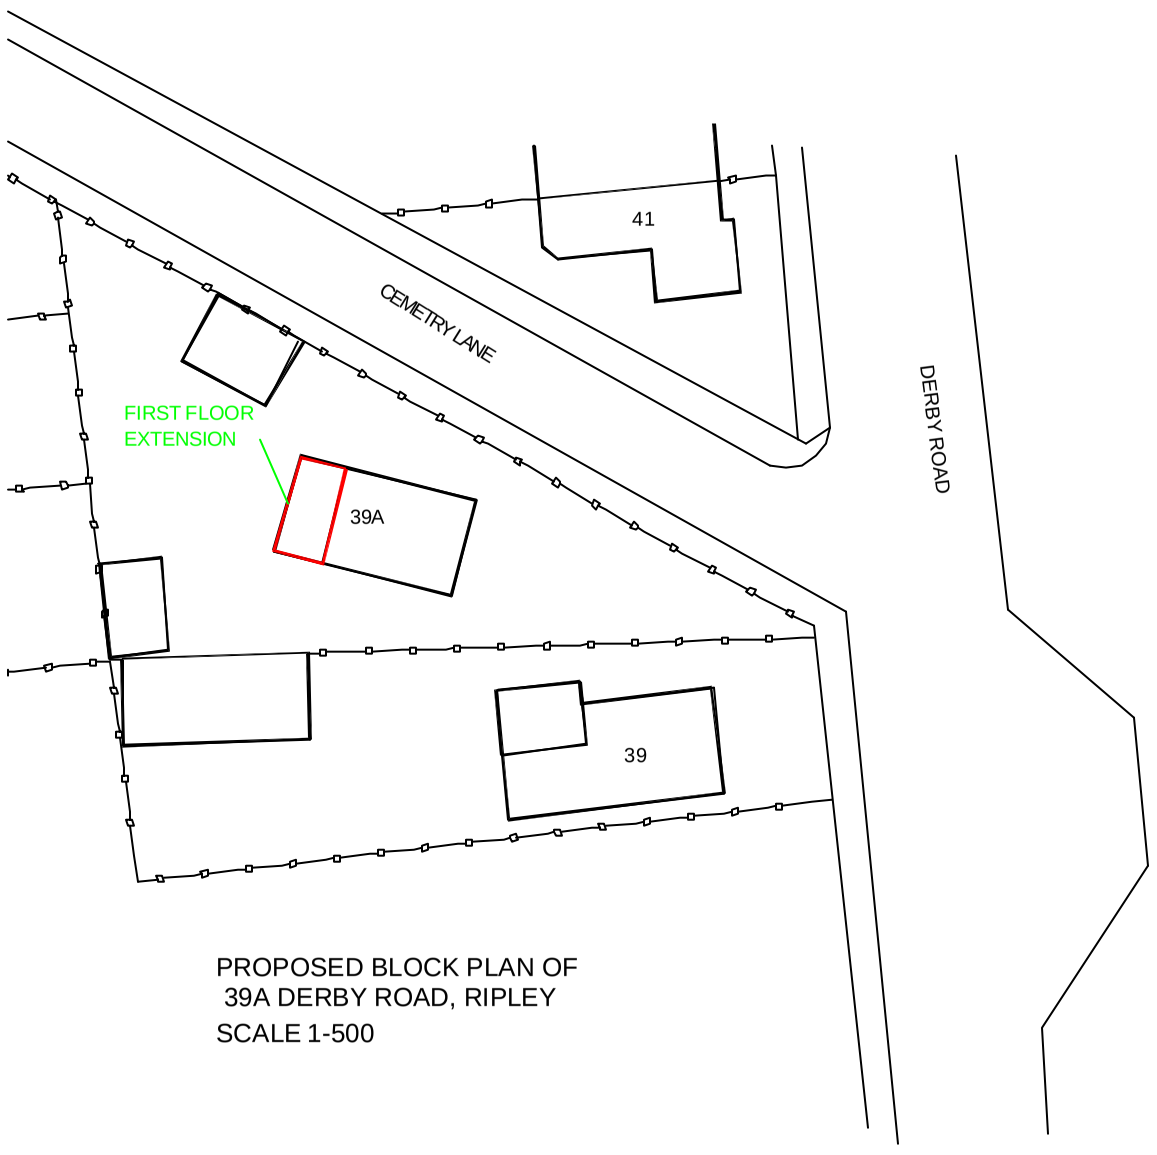

PROPOSED BLOCK PLAN OF
39A DERBY ROAD, RIPLEY
SCALE 1-500

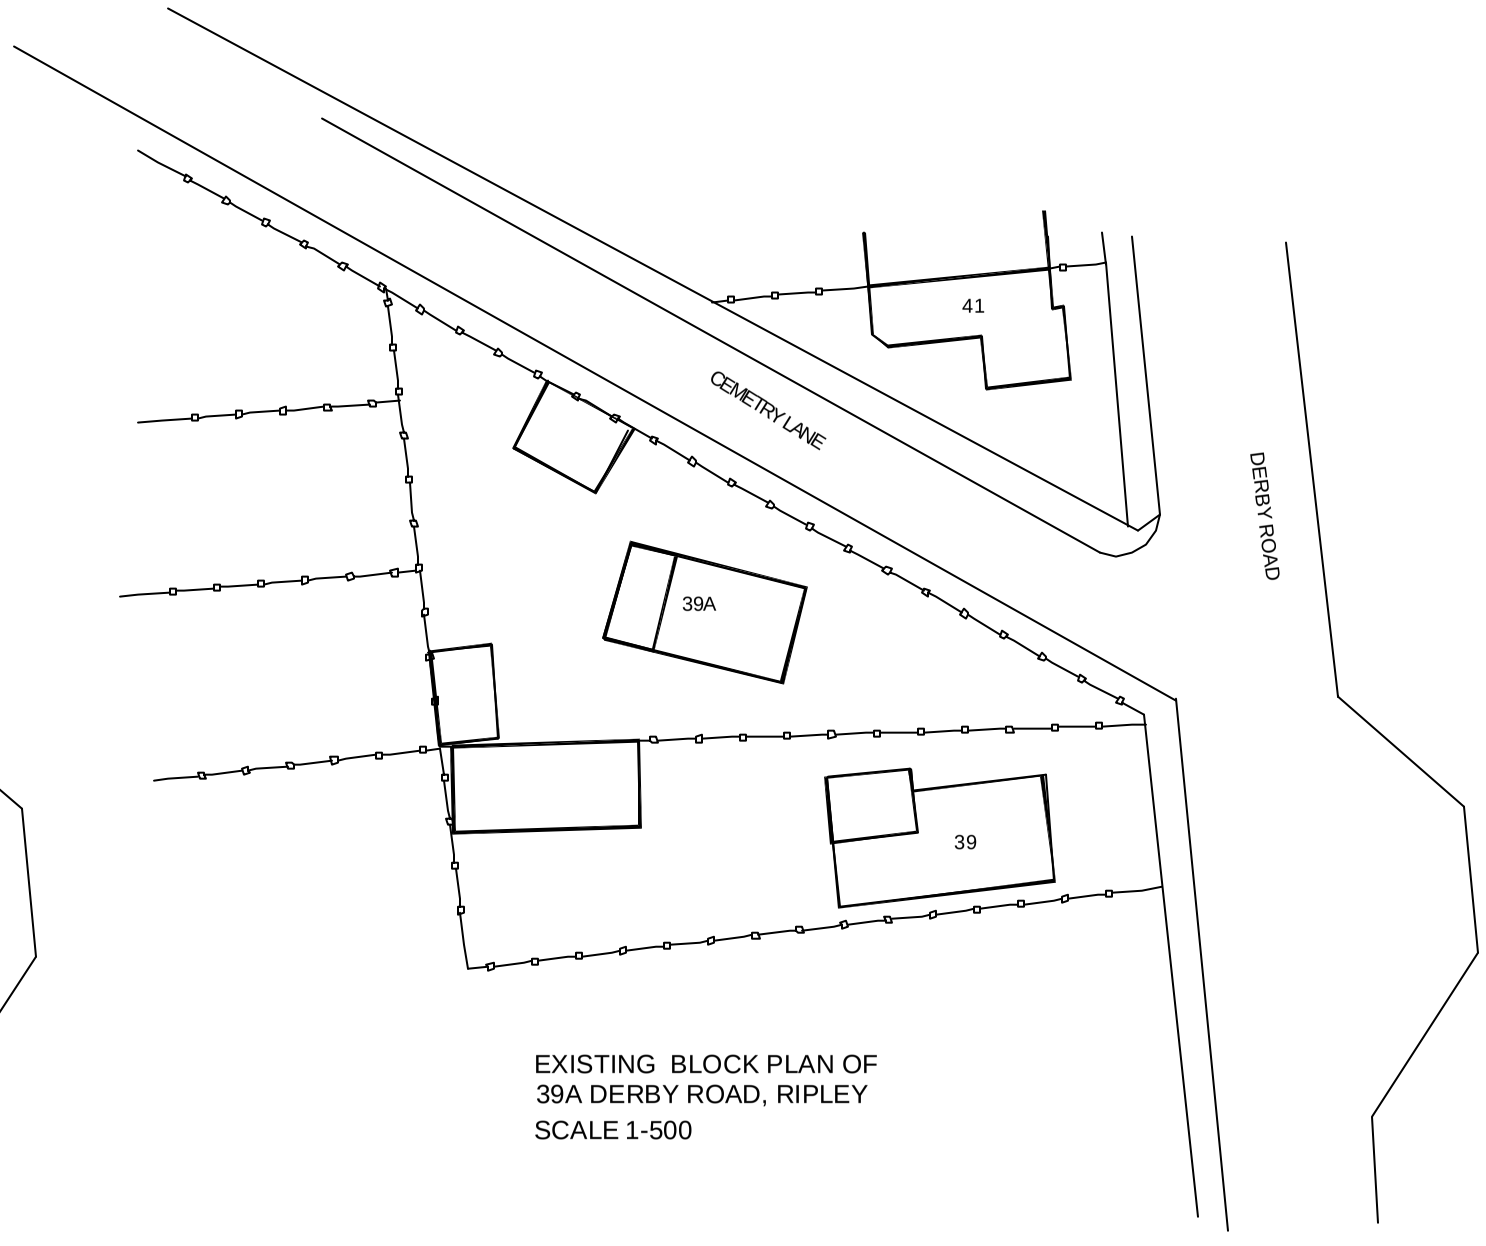

EXISTING BLOCK PLAN OF
39A DERBY ROAD, RIPLEY
SCALE 1-500