Note: Fence elevation denotes a representation of both 2.4m & 1.8m proposed fence, please refer to site plan for fence locations.

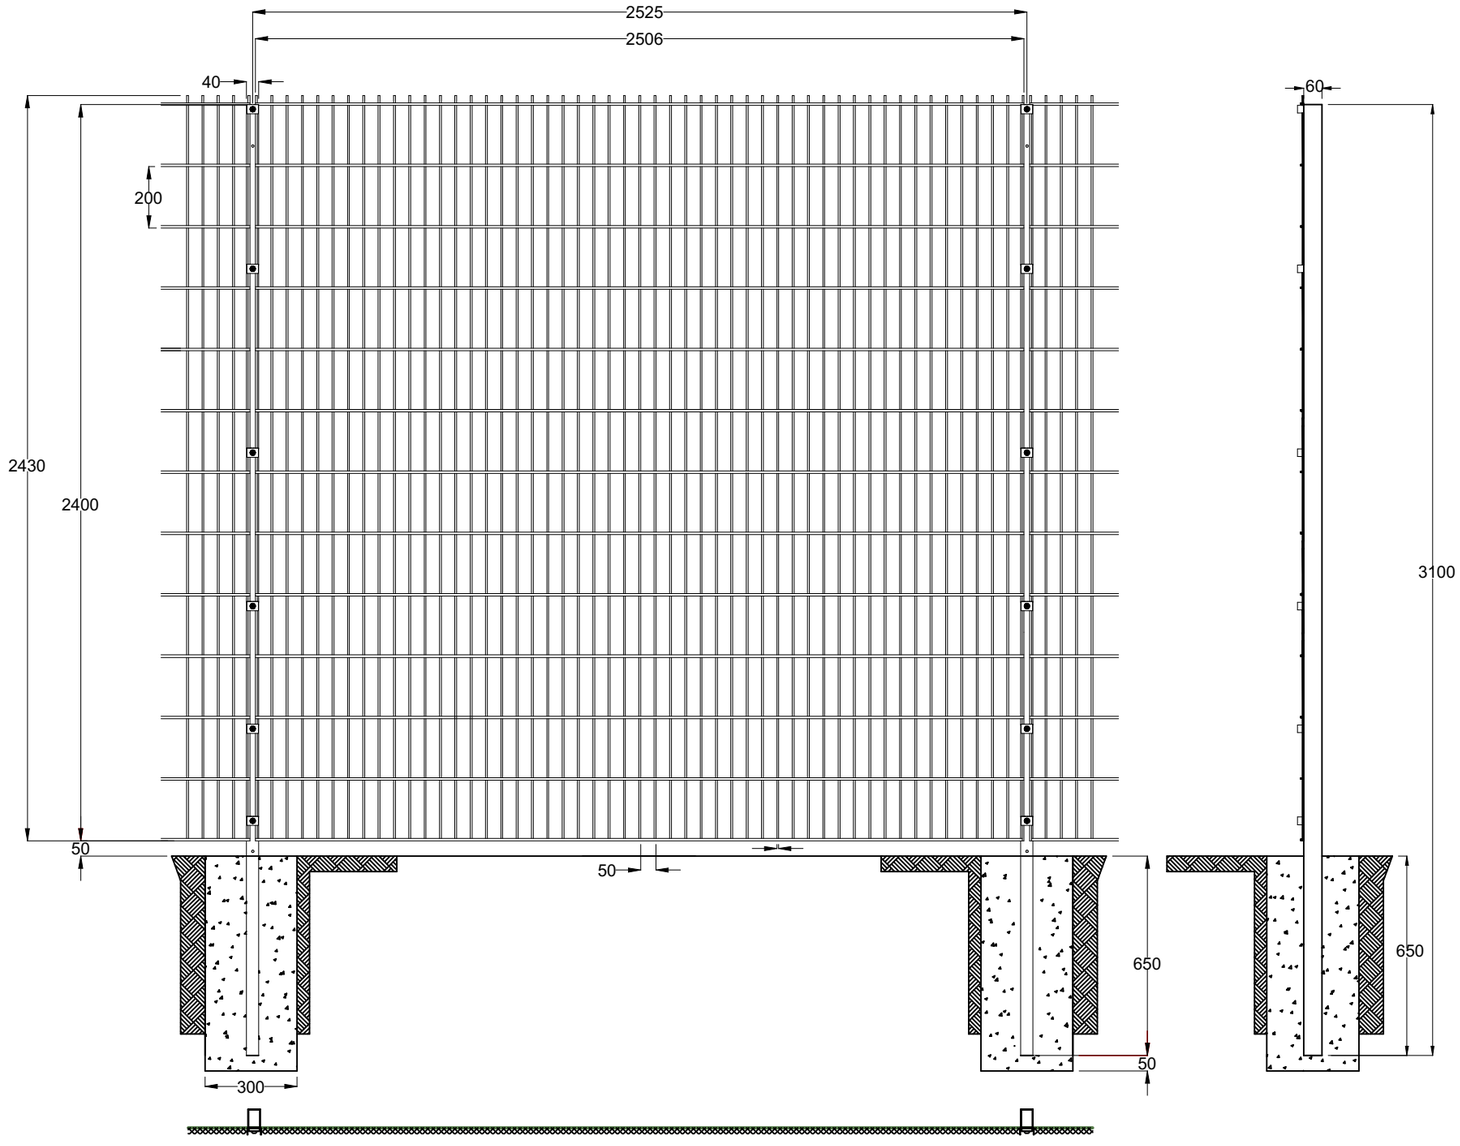

1 Proposed Fence Elevation 1:20

DRAWING SCALE

1:5 = 0.25m	1:25 = 1.25m	1:200 = 10.0m	1:1000 = 50.0m
1:10 = 0.5m	1:50 = 2.5m	1:250 = 12.5m	1:1250 = 62.5m
1:20 = 1.0m	1:100 = 5.0m	1:500= 25.0m	1:2500 = 125m

Measure length of line for checking of scale

GENERAL NOTES

This drawing should be read in conjunction with relevant Structural and M&E information:

Structural Engineer: -
M&E Consultant: -

All works to comply with the Building Regulations and completed to the satisfaction of Building Control. All works must be completed to the minimum standard required by Building Control & NHBC except where the standards required on these drawings are higher, in this case the specification on these drawings should be followed.

All works to comply with relevant British Standards and codes of practice including BS 8000. Works to be undertaken in accordance with relevant health and safety legislation, adopting safe methods of working and in accordance with manufacturers' product literature and H&S data sheets.

Contractor to check all levels, dimensions and heights on site before commencing.

CHANGE MANAGER

Change	Description	By
Ch-009	Planning issue	JH

Rev	Issue Status	Date	By	Ch'd
P02	Planning	07/10/2020	JH	JH
P01	Planning	25/03/2020	JM	JH

Thinking Buildings

Oxfordshire: 01295 722 830 | Derbyshire: 01332 416 405
email@thinking-buildings.co.uk
www.thinking-buildings.co.uk

Client Name:	Mugginton Primary School
Project Name:	Mugginton Primary School Playground
Site Address:	Church Lane, Mugginton, DE6 4PL
Drawing Name:	Proposed Fencing Elevation
CDE File Name:	2006 (Project Code) - THB (Originator) - ZZ (Zone) - ZZ (Level) - DR (Type) - A (Role) - 0060 (Drawing No) - P02 (Revision)

Print Size:	Project No:	Drawing No:	Status:	Rev:
A3	**2006**	**0060**	**S0**	**P02**

Do not scale from this drawing. Refer to figured dimensions only. Thinking Buildings Limited registered in England and Wales No. 7636362. Drawing copyright of Thinking Buildings Ltd.