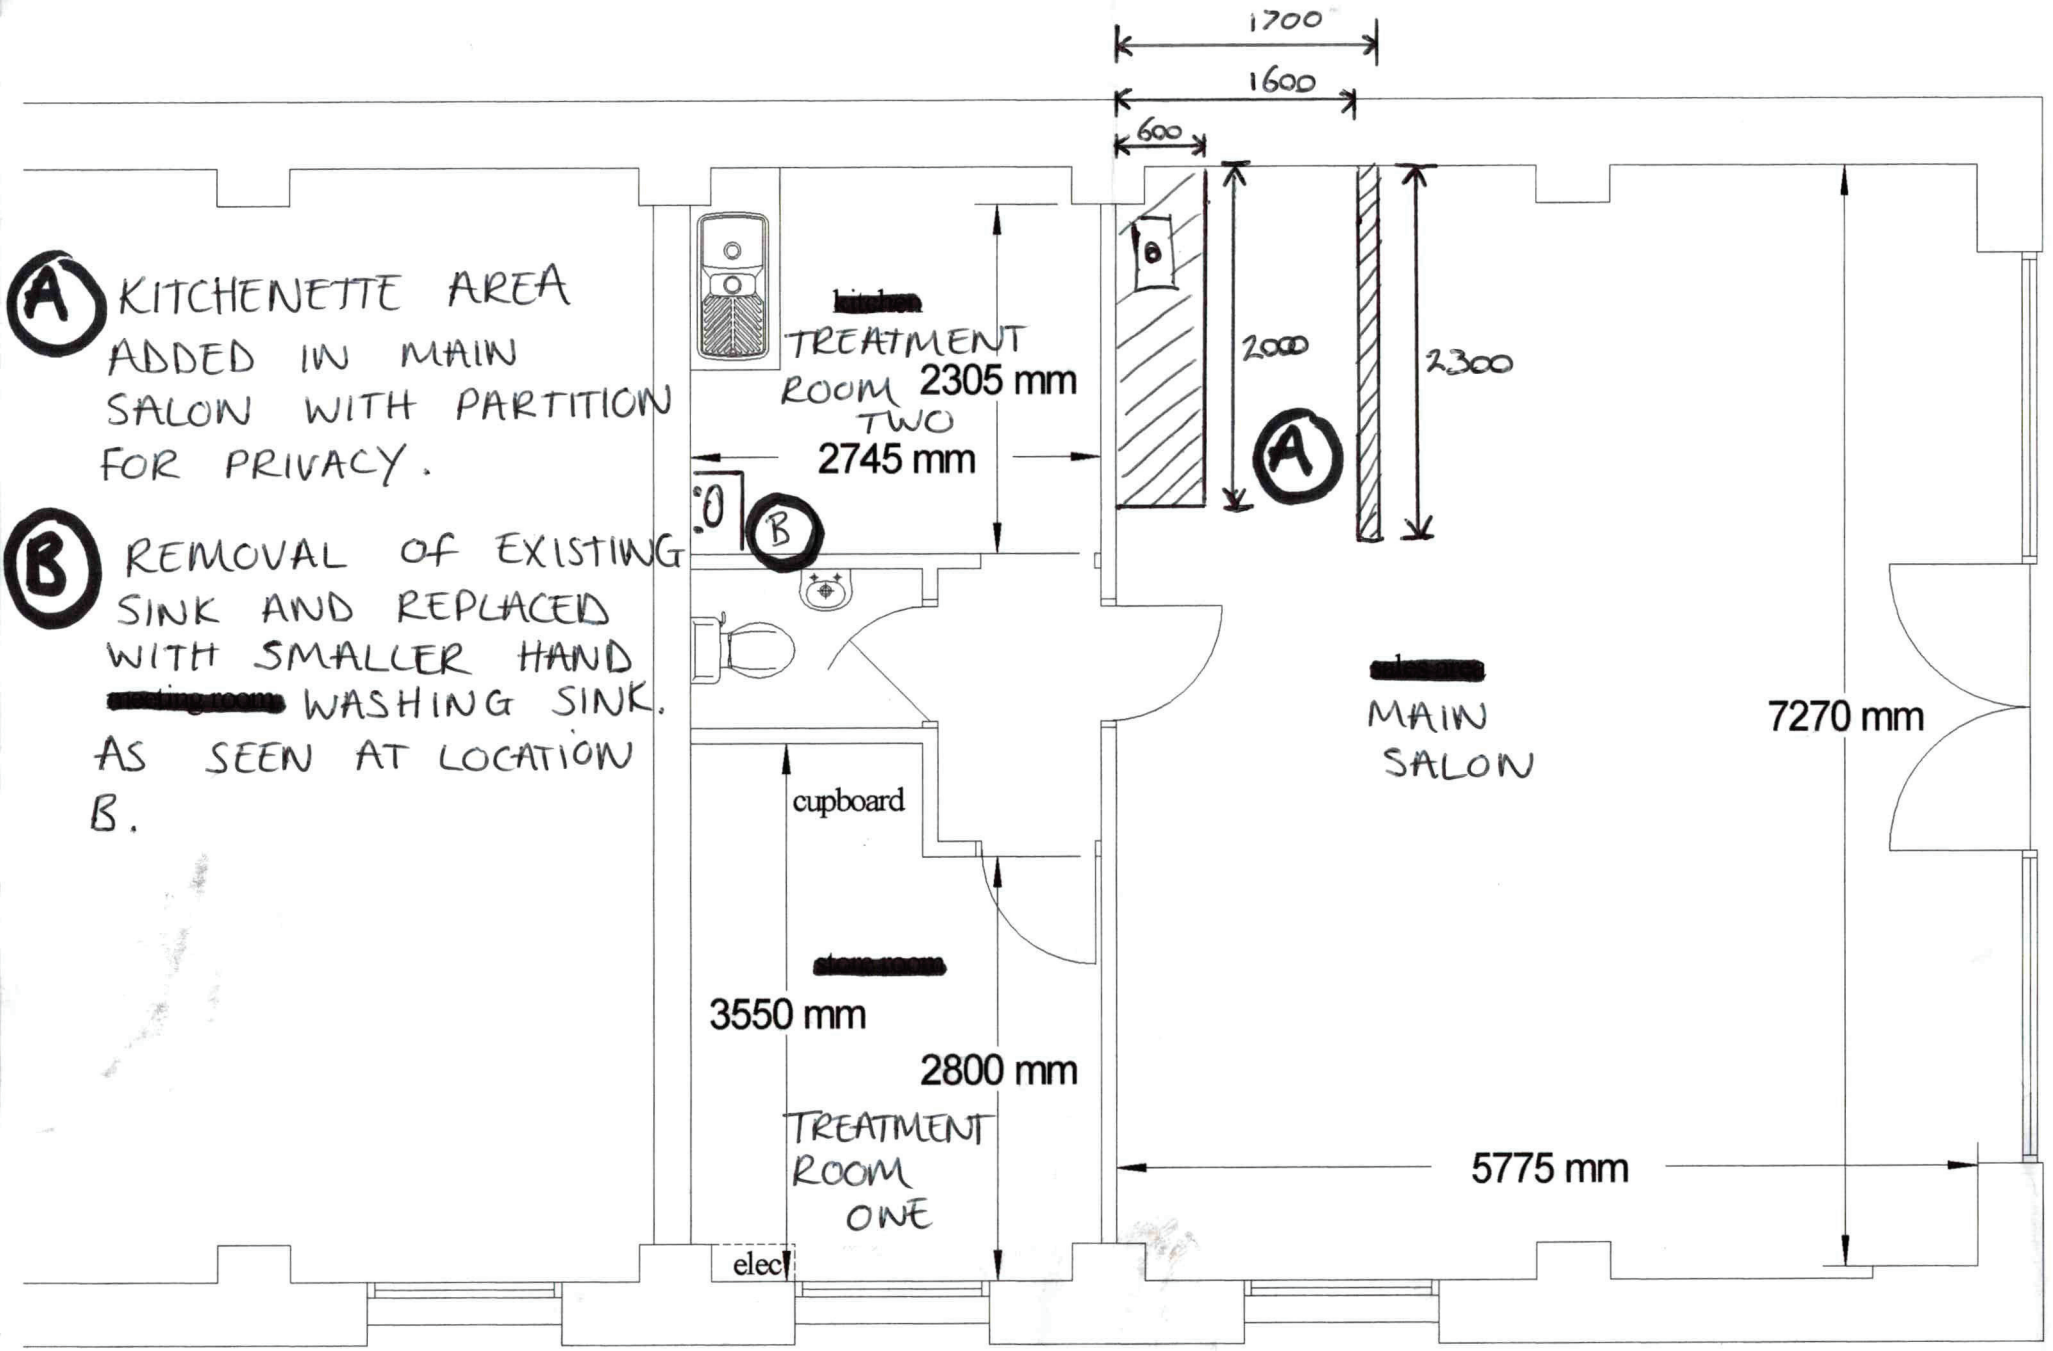

Scale 1:50
Scheme by E. Foulds