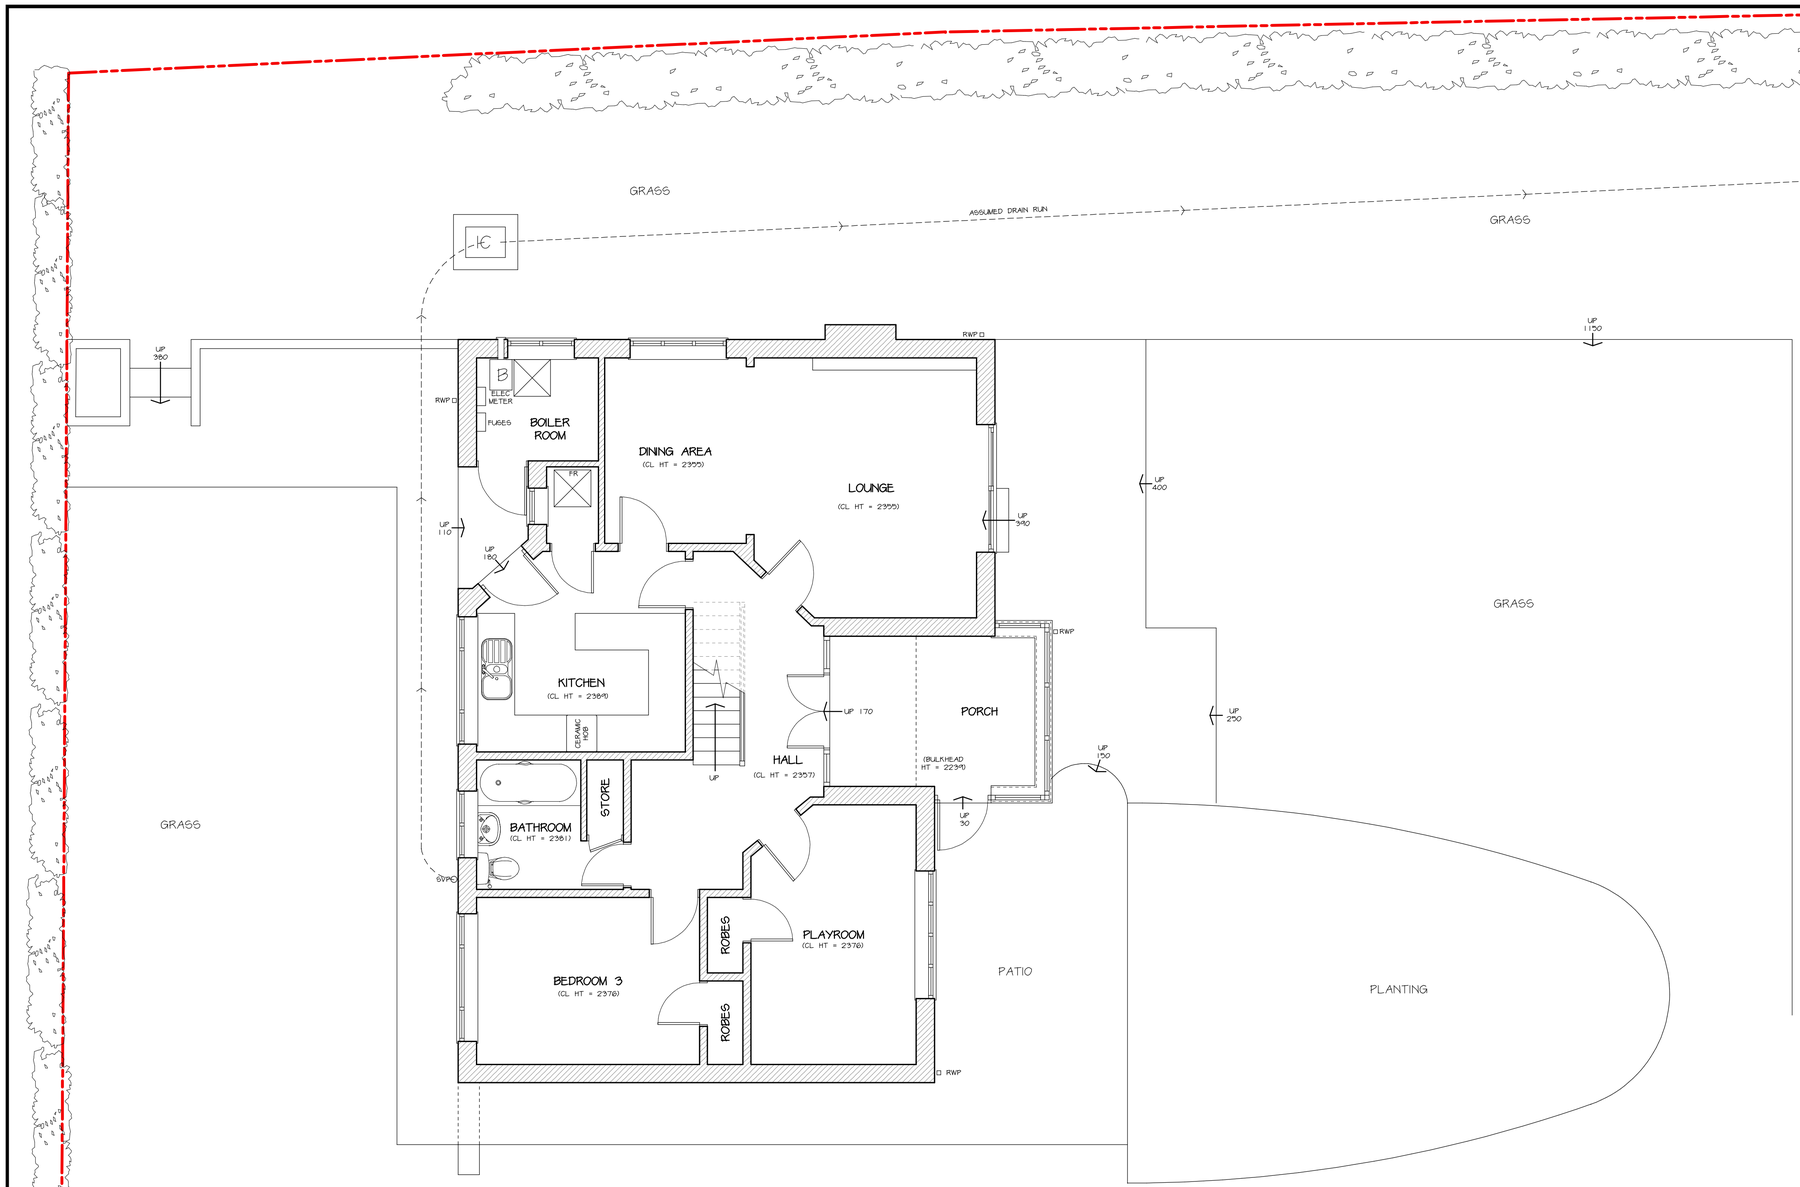

EXISTING GROUND FLOOR PLAN
1:50

PAPER SIZE: A1

NOTES

All dimensions must be checked on site and only scaled from this drawing for planning purposes only

0 1 2 3 4 5
METRES (@ 1:100)

0 1 2
METRES (@ 1:50)

A	SEP 2020	REAR & LHS BOUNDARIES CHECKED & AMENDED
	Date	Revisions

© copyright

Client
GMR PROPERTY SERVICES

Location
THE HOLLIES
BLUE BELL LANE
OFF ADAMS ROAD
KIRK LANGLEY
ASHBOURNE
DE6 4LW

Proposal
PROPOSED SINGLE STOREY EXTENSIONS TO FRONT AND SIDE OF PROPERTY & NEW DETACHED GARAGE WITH EN-SUITE BEDROOM OVER

Drawing Title
EXISTING GROUND FLOOR PLAN

Scale
1:50

Date	Drawn by
JAN 2020	MRP

Drg No.	Revision
J2955-03	A

MAKING PLANS
architecture
Ivy Lodge, Twyford Road, Willington, Derby. DE65 6DE
T/F 01283 703160 E info@makingplans-architecture.co.uk
W www.makingplans-architecture.co.uk