Notes

Registered in England & Wales No. 8624210



EXISTING SIDE (NORTH WEST) ELEVATION



EXISTING FRONT (SOUTH WEST) ELEVATION

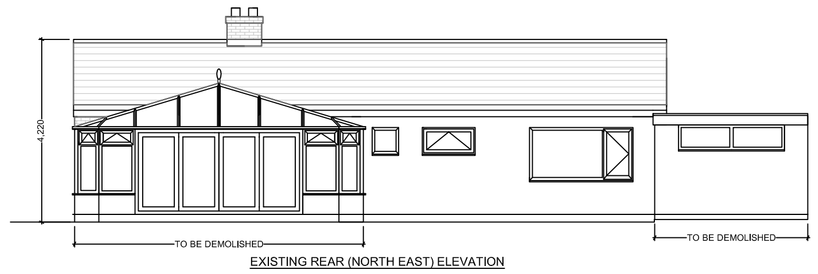

EXISTING REAR (NORTH EAST) ELEVATION

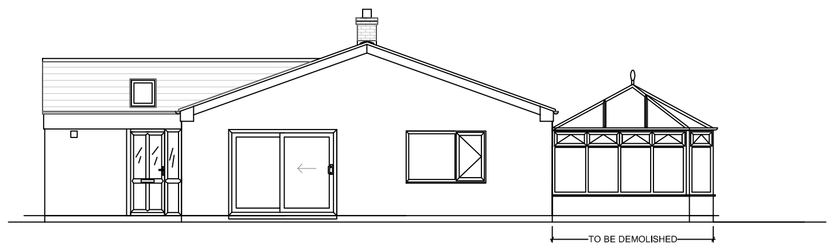

EXISTING SIDE (SOUTH EAST) ELEVATION

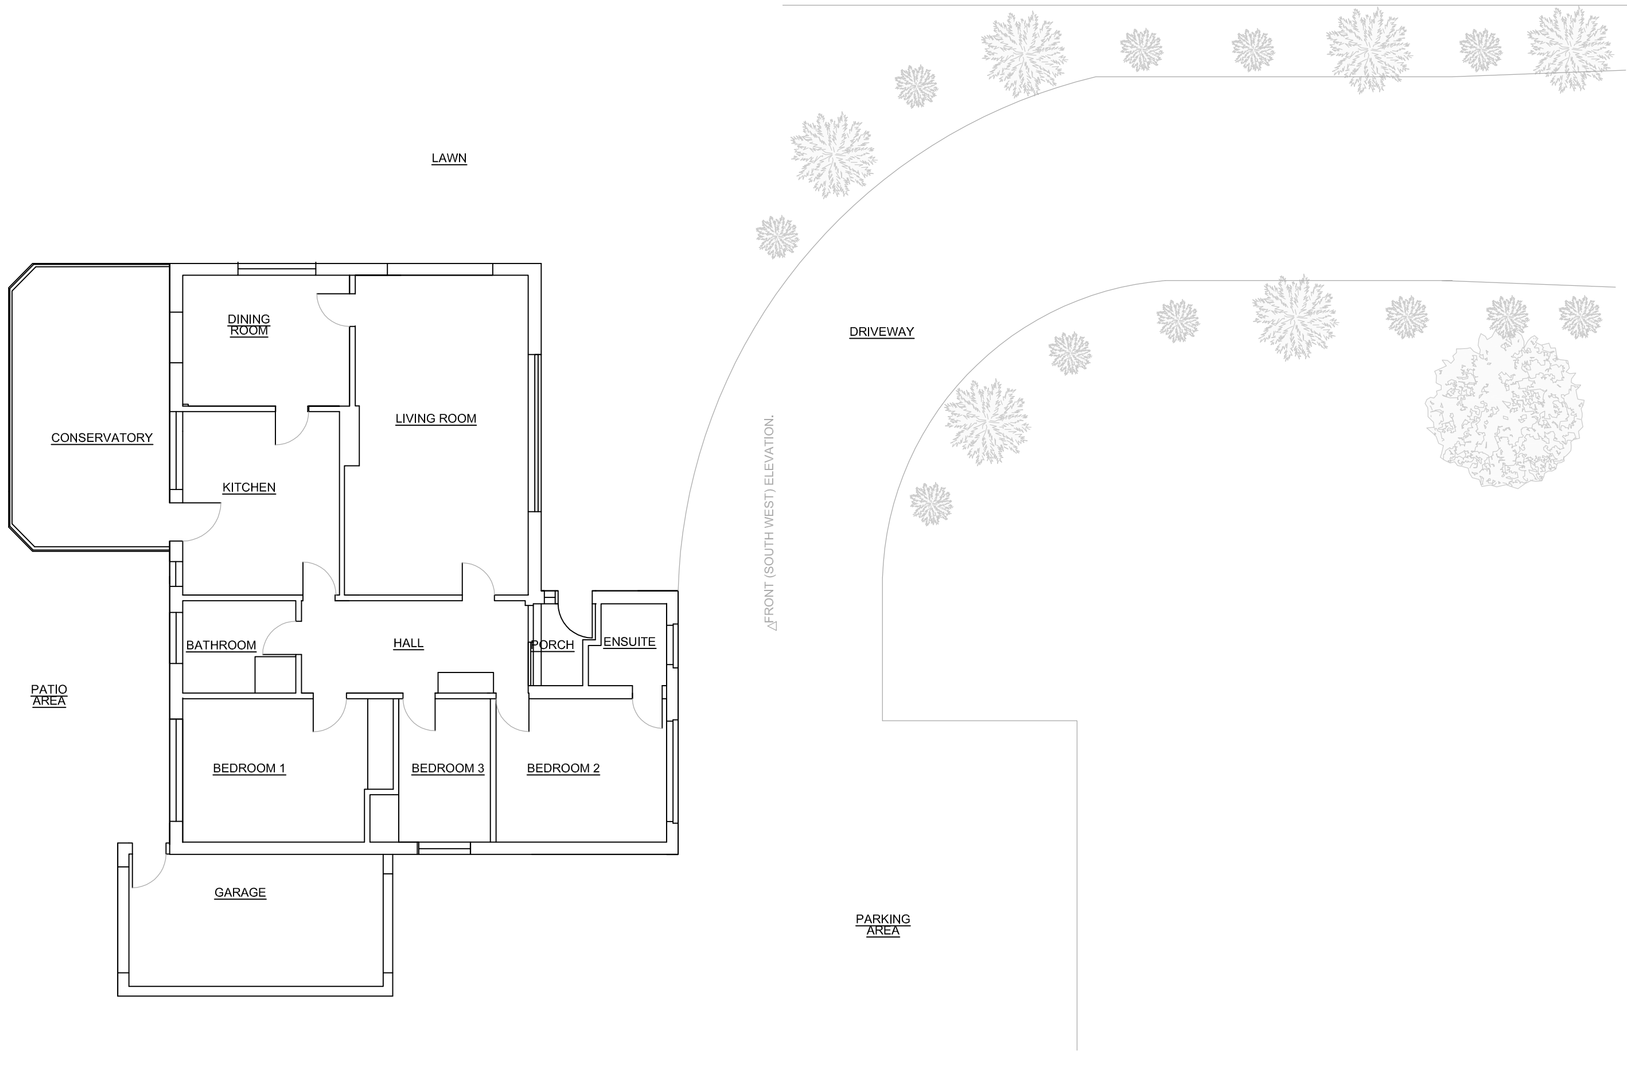

Rev	Date	Amendments

darleyfieldpropertieslimited
Architectural Planning & Design
8 Long Lea Drive, Aldercar, Derbyshire, NG16 4HS
T:07796 443435 E:darleyfieldproperties@gmail.com

Site
The Hawthorns
Wirksworth Road
Cowers Lane.

Drawing
Existing Plans and Elevations

Date	Scale
Sep 2020	1:100@A1
DWG 5638/PL/01	Rev