# 183b Derby Road

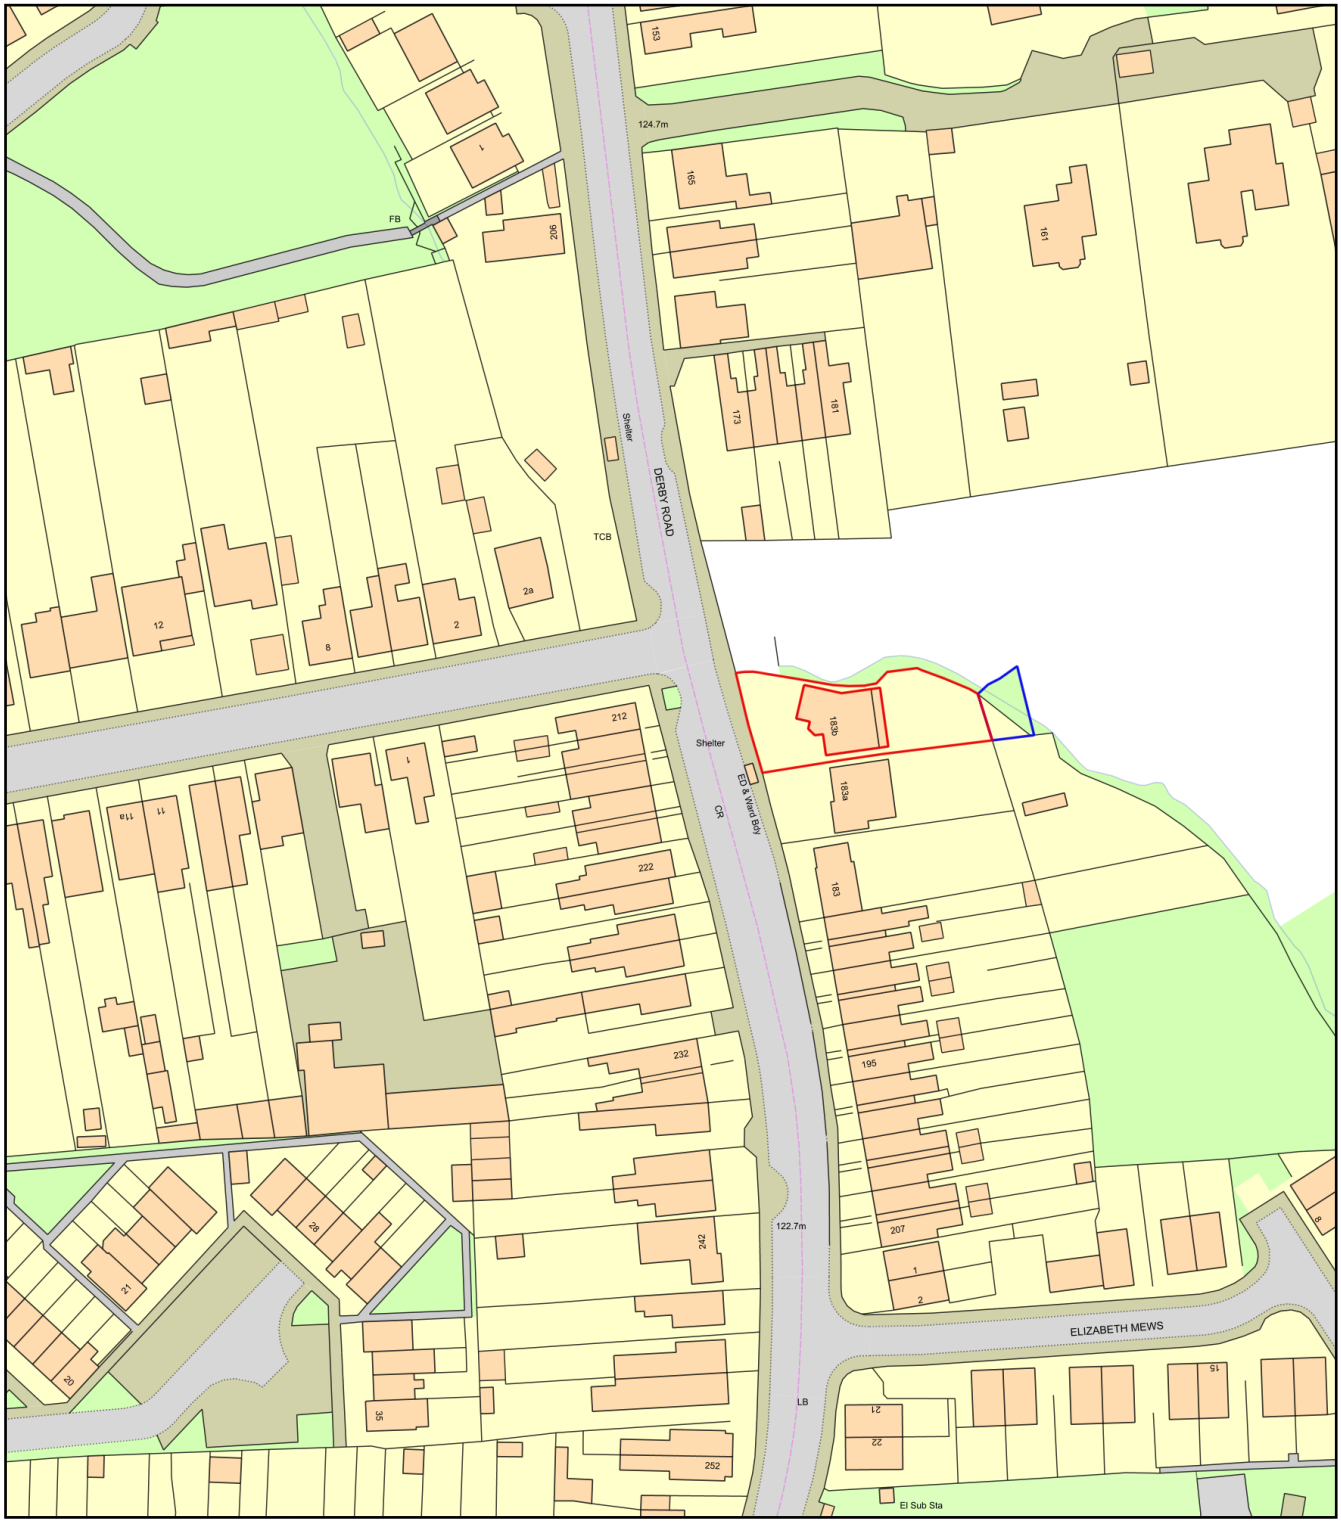


0 50
Metres

N

ReQuestaPlan

Plan Produced for: Victoria Hodgkins

Date Produced: 07 Oct 2020

Plan Reference Number: TQRQM20281203540811

Scale: 1:1250 @ A4

© Crown copyright and database rights 2019 OS 100042766