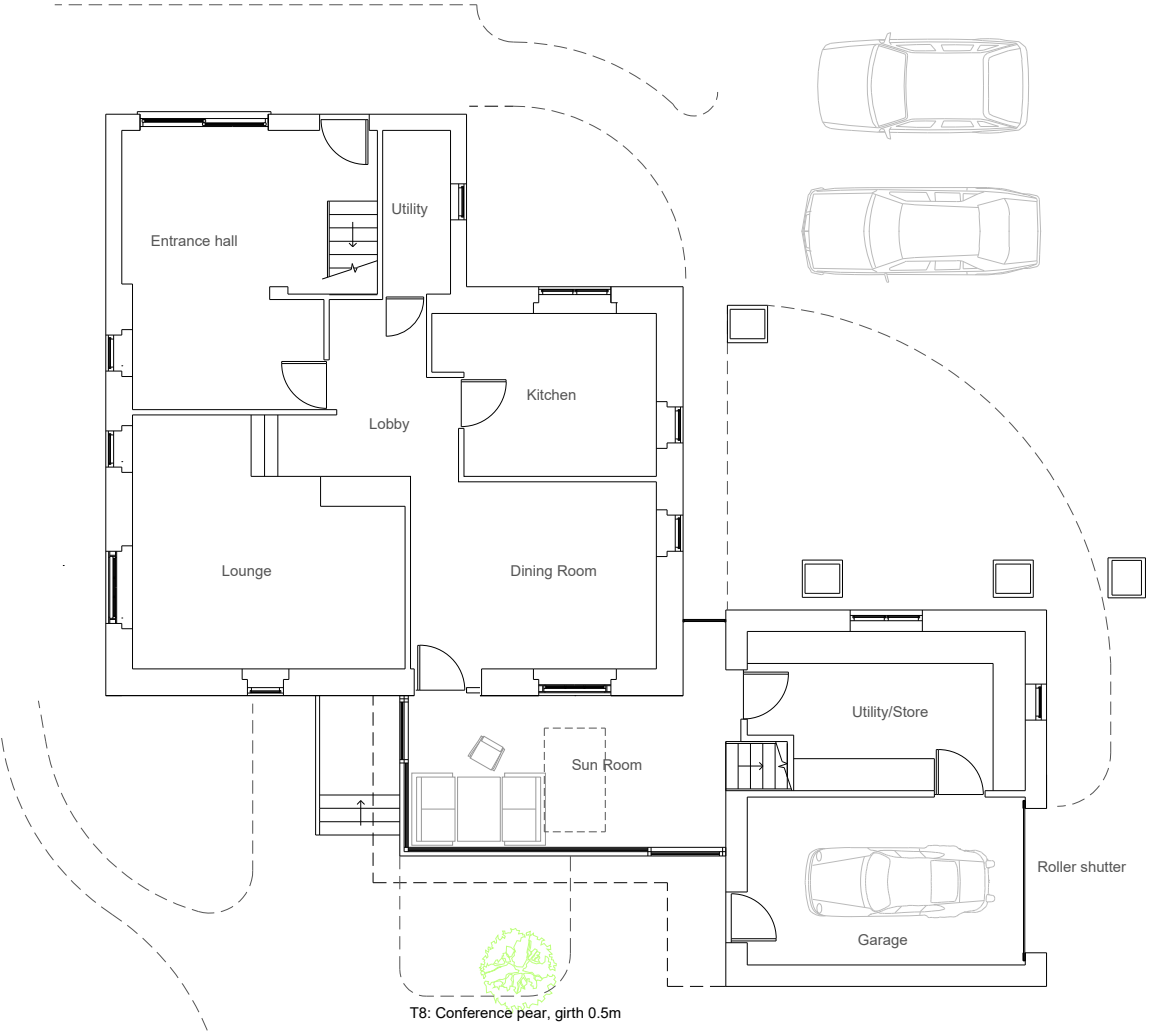

PROPOSED GROUND FLOOR PLAN

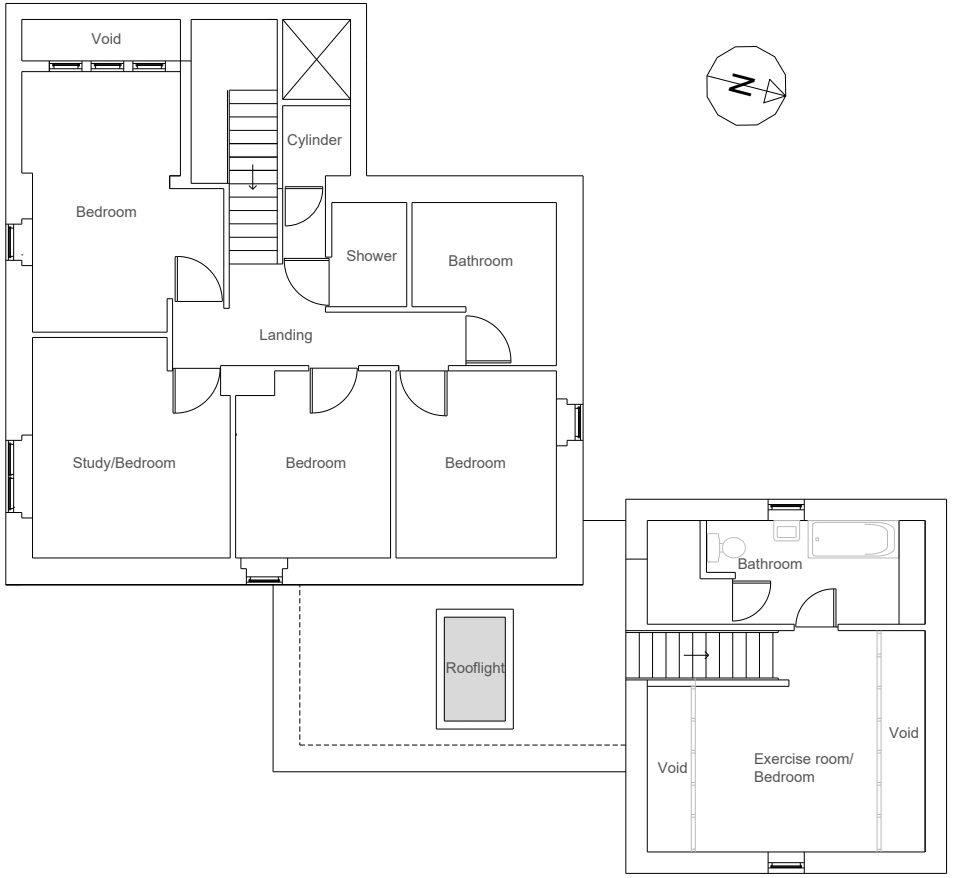

PROPOSED FIRST FLOOR PLAN

1 0 1 2 3 4 5 metres

Scale 1:100 at A3

Rev.		Date
A	Revised floor plans for utility/store and bathroom after removal of entrance door	8/10/2020

Project:
Demolition of existing conservatory; erection of garage/store with attic room over; connected to existing dwelling by glazed entrance/sun room.

Location:
Fearn House, Farnah Green, Belper, DE56 2UP

Title:
Proposed floor plans (revised October 2020)

Applicants:
J. Chilton and G.Llanos

Scale:	Dwg No:	Rev:	Date:
1:100 at A3	FH4	A	8/10/2020