MATERIALS:

Garage walls:
Split-faced Birchover gritstone (with sawn beds, ends, cills and lintels) with plinth and featured string courses of blue/brindle engineering brick to match the existing.

Garage roof:
Blue/brindle clay tiles to match the existing.
Two number Velux rooflights in the north pitch.
Roof-integrated, black-edged, photovoltaic (PV) panel array on the south pitch.

Glazed link walls:
Aluminium-framed high-specification double-glazed windows and sliding doors.

Glazed link roof:
Flat roof grey, wet-applied, glassfibre reinforced waterproof layer, with lead flashings to the existing building.

Aluminium-framed high-specification double-glazed rooflight.

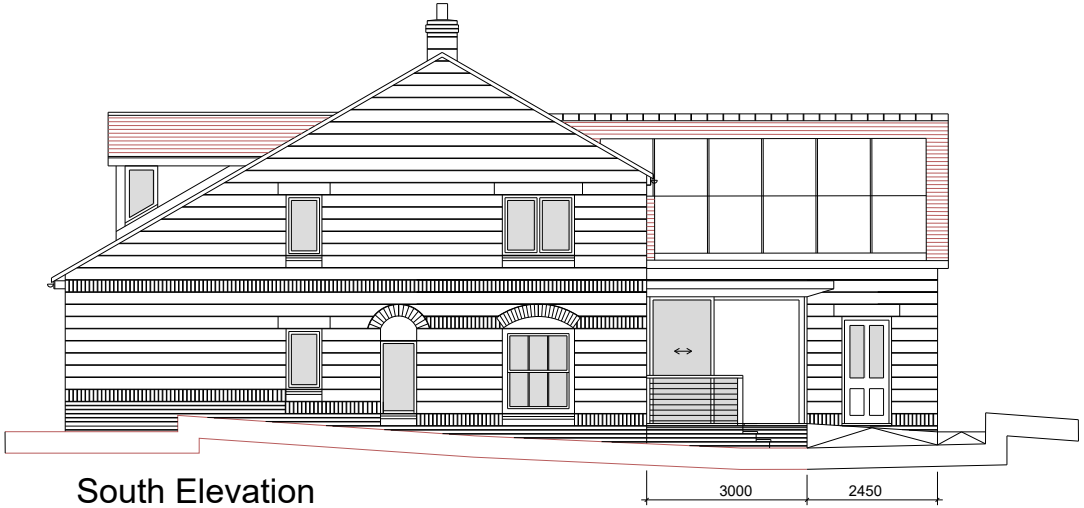

South Elevation

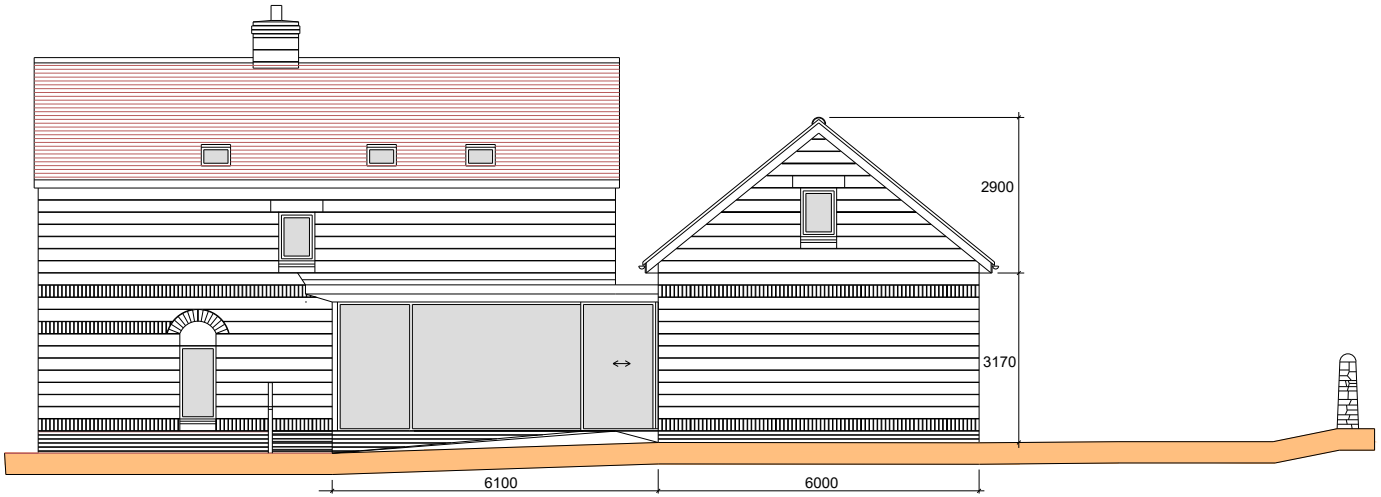

East Elevation

1 0 1 2 3 4 5 metres

Scale 1:100 at A3

Rev.		Date
A	Revised elevations in accordance with revised floor plans for utility/store and bathroom after removal of entrance door	27/8/2020

Project:
Demolition of existing conservatory; erection of garage/store with attic room over; connected to existing dwelling by glazed sun room.

Location:
Fearn House, Farnah Green, Belper, DE56 2UP

Title:
Proposed South and East elevations (Oct 2020)

Applicants:
J. Chilton and G.Llanos

Scale:	Dwg No:	Rev:	Date:
1:100 at A3	FH7	A	1/9/2020