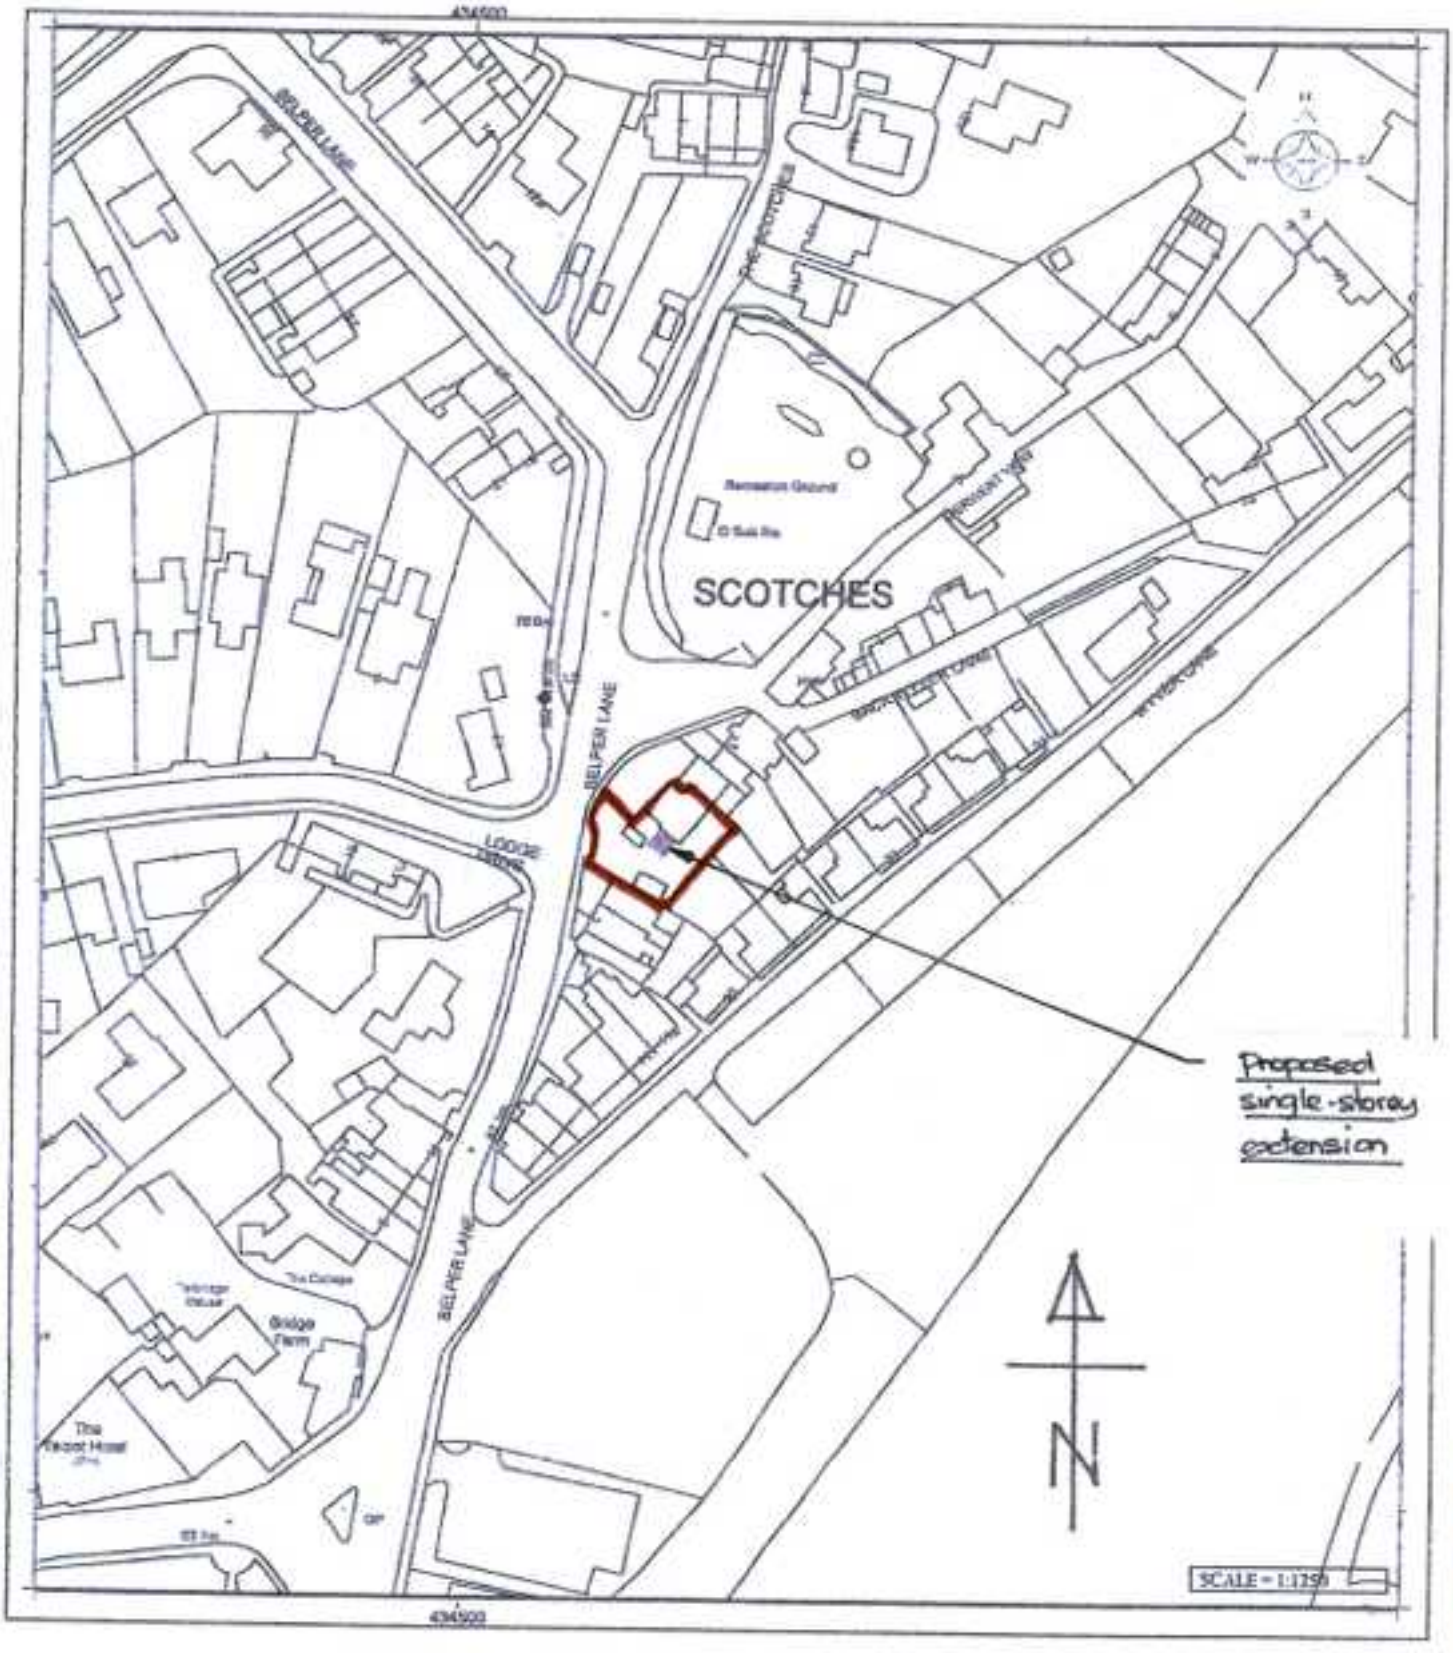

AMBER VALLEY BOROUGH COUNCIL

COPYRIGHT
REPRODUCED FROM THE ORDNANCE SURVEY MAP WITH THE PERMISSION OF THE CONTROLLER OF HER MAJESTY'S STATIONERY OFFICE © CROWN COPYRIGHT 2006. UNAUTHORISED REPRODUCTION INFRINGES CROWN COPYRIGHT AND MAY LEAD TO PROSECUTION OR CIVIL PROCEEDINGS.

Borough Services Department

LOCATION PLAN.

Drawing No: ~~1 (illegible)~~ 4
Revision:
Section: Development Control
Drawn By:
Date: 07/10/2020

KEY

Proposed Single Storey Side Extension at 6 Belper Lane Belper DE56 2UG

Scale 1:1250